


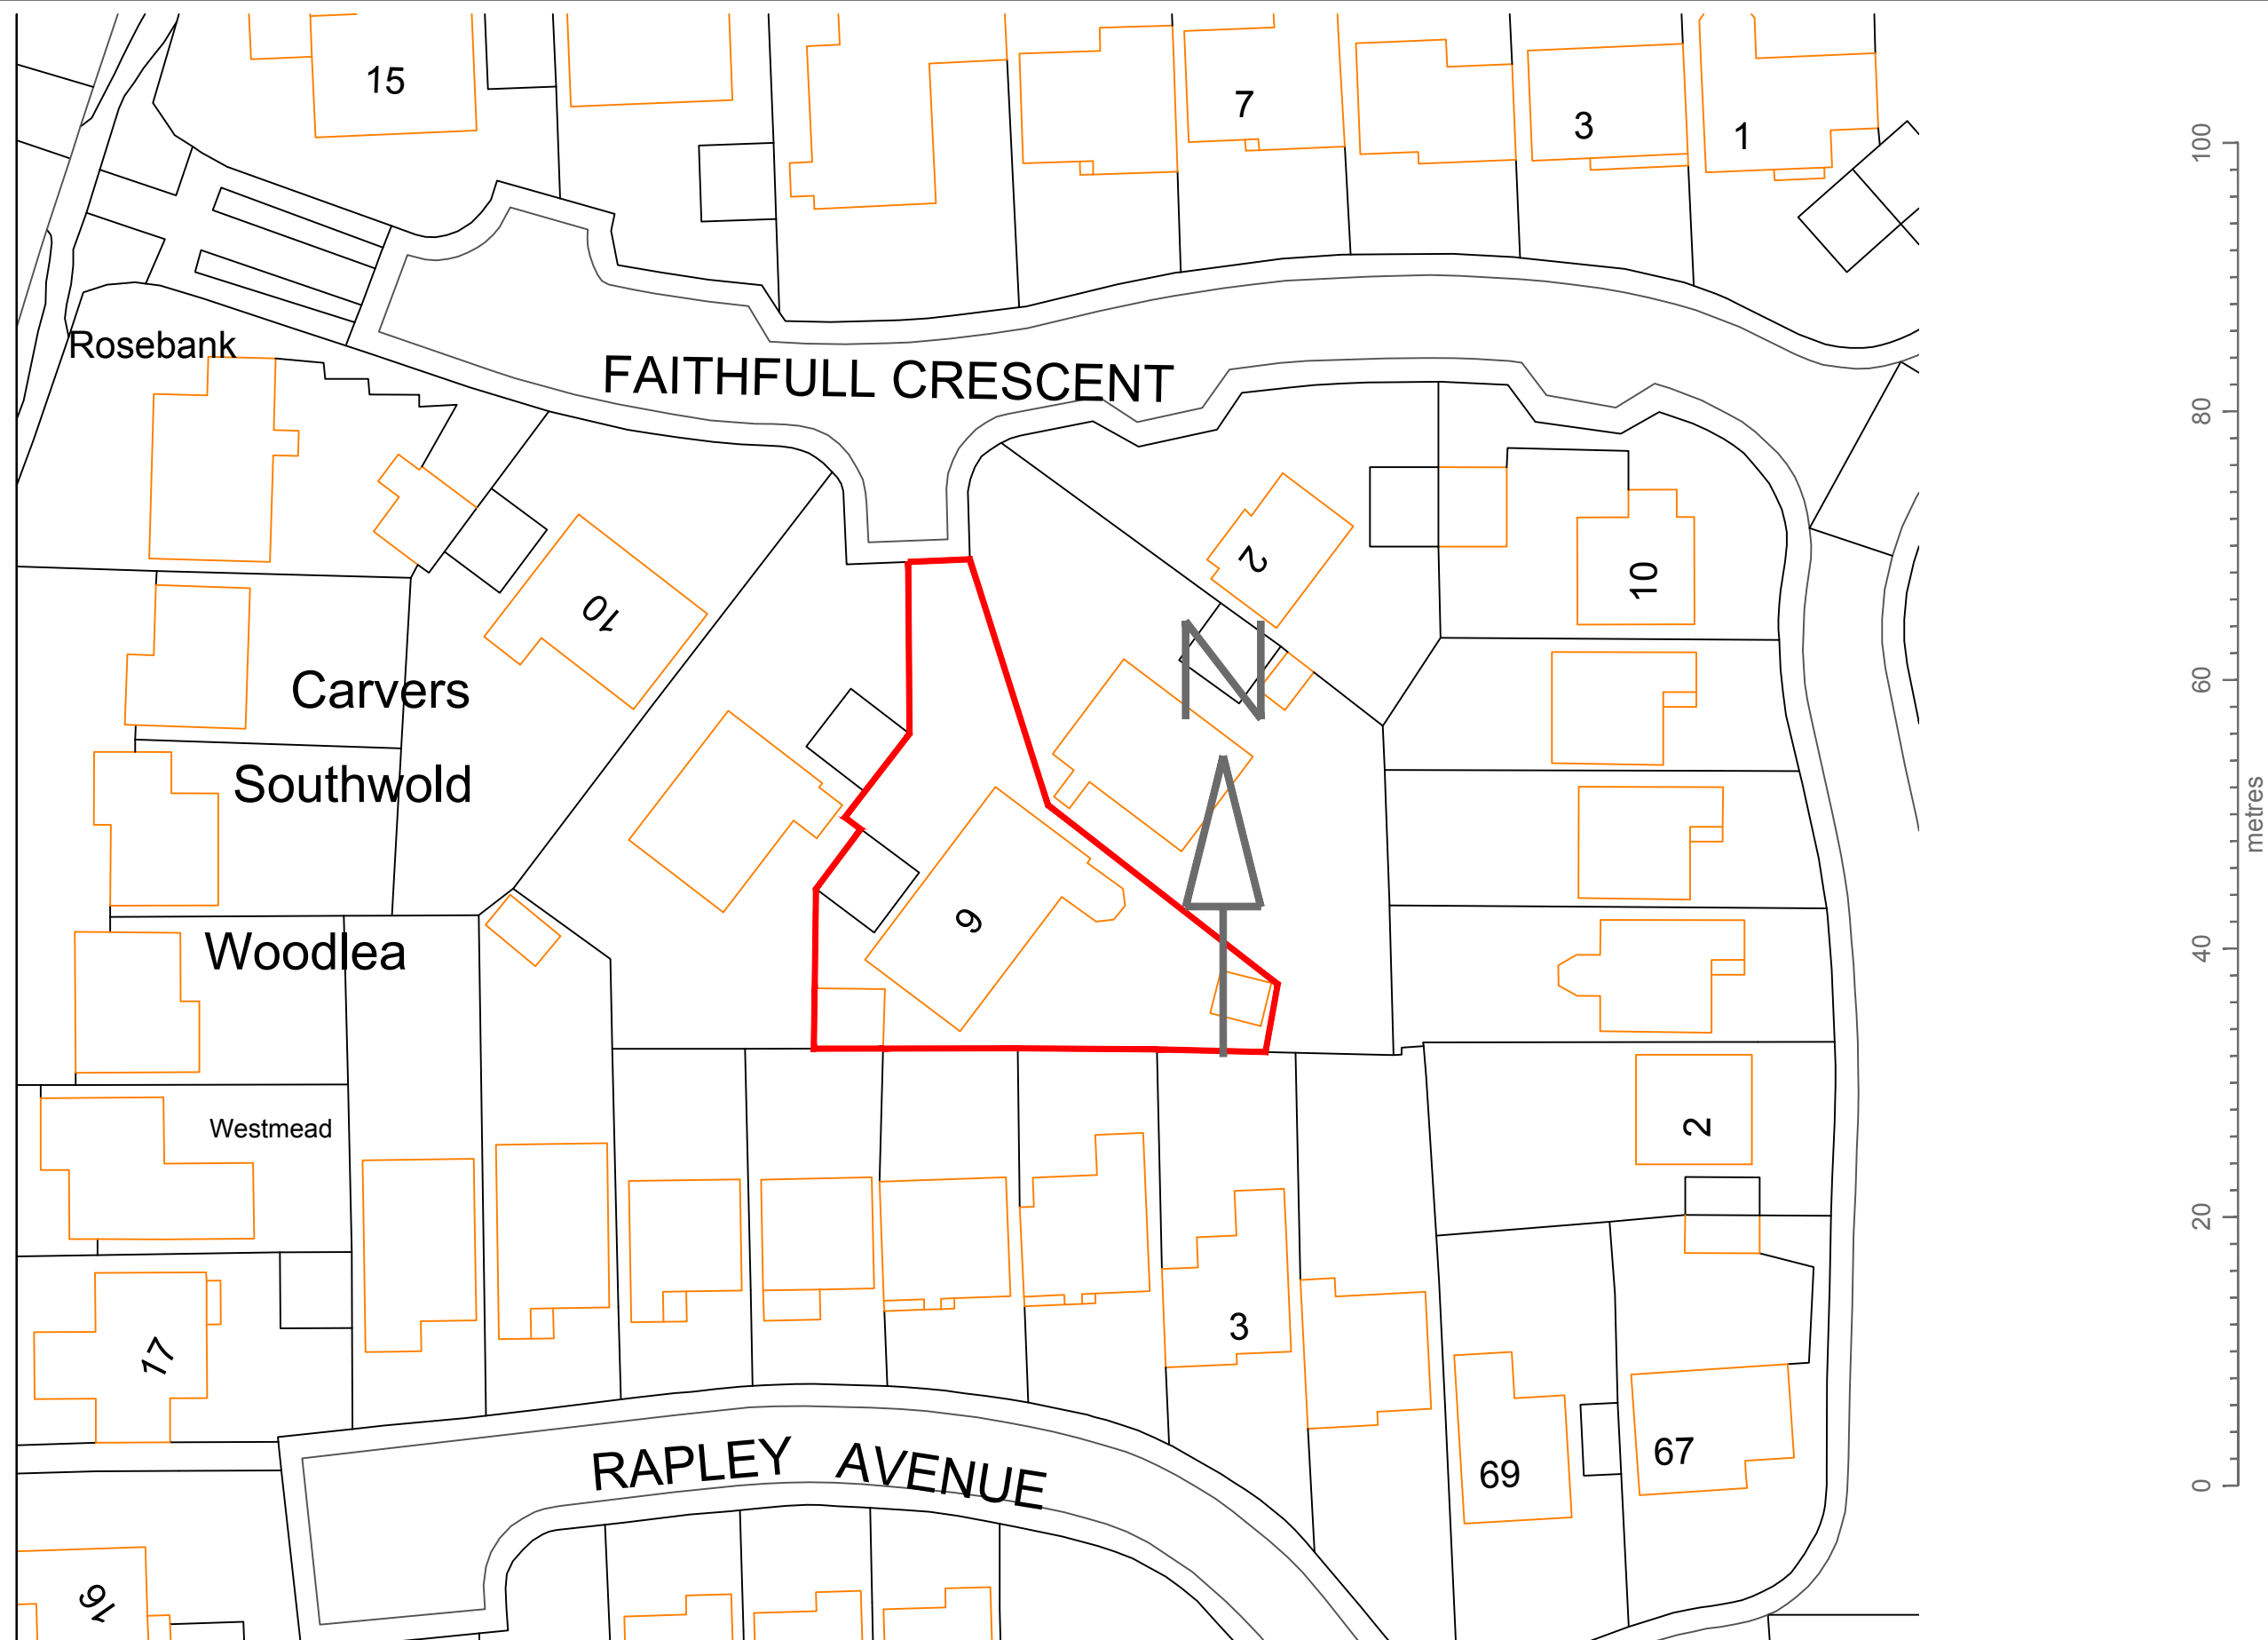

CLIENT

DRAWING NO:
202608-HB06

SITE
6 Faithfull Crescent, Storrington, Pulborough, West Sussex

DRAWING TITLE
Block Plan

Date:
05.08.2026

Scale @ A3:
1:500

Revision:
P01

HB PLANNING SERVICES
EMAIL: INFO@HBPLANNINGSERVICES.CO.UK
CONTACT: 02038539648

Rev:	Date:	Notes:
P01	05.08.2026	For Planning Approval

