


Metal Rainscreen Cladding facade. Metal Cladding to be finished to existing dark grey as per developer proposal.

Frame to be finished in Dark Grey as per developer Drawings

Upstand added to shopfront due to proximity of parked Cars

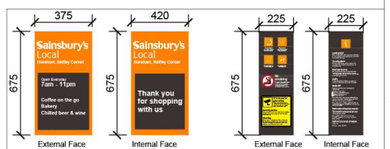

SSL Welcome Sign
375x675 mm Double sided internally applied Vinyl. To be centered to Safety manifestations

Entrance Information Panel
225x675 mm Double sided internally applied Vinyl. To be centered to Safety manifestations

Single sliding automatic door with finish as framework 1no. radar detector and 1 no radar with threshold safety: battery back up in case of power failure: 6no. safety beams: 1 no. multiprogrammable function switch; 1 no lockable key switch with five keys. door to fail-safe open in the event of fire alarm activation.


Security light

Camera located onto wall


External applied Dibond ATM shroud panel applied to brick wall. Artwork including 210 x 297 CCTV disclaimer vinyl sign and Sainsburys bank branding.

New Sainsbury's Local sign 500mm high made up of internally illuminated individual acrylic rimless letters on a framework fixed to existing metal cladding. Framework finish to match facade Metal Rainscreen Cladding to be finished to existing dark grey as per developer proposal.

01 P_94594_210 PROPOSED FRONT ELEVATION
1:100 @ A3

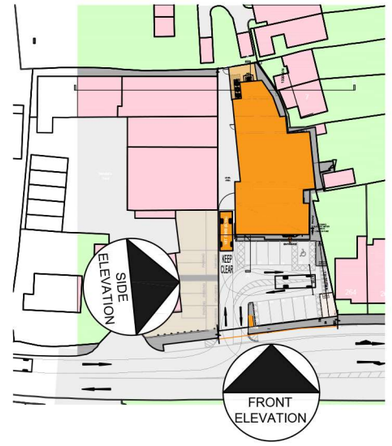

02 P_94594_210 KEY PLAN
1:1250@ A3

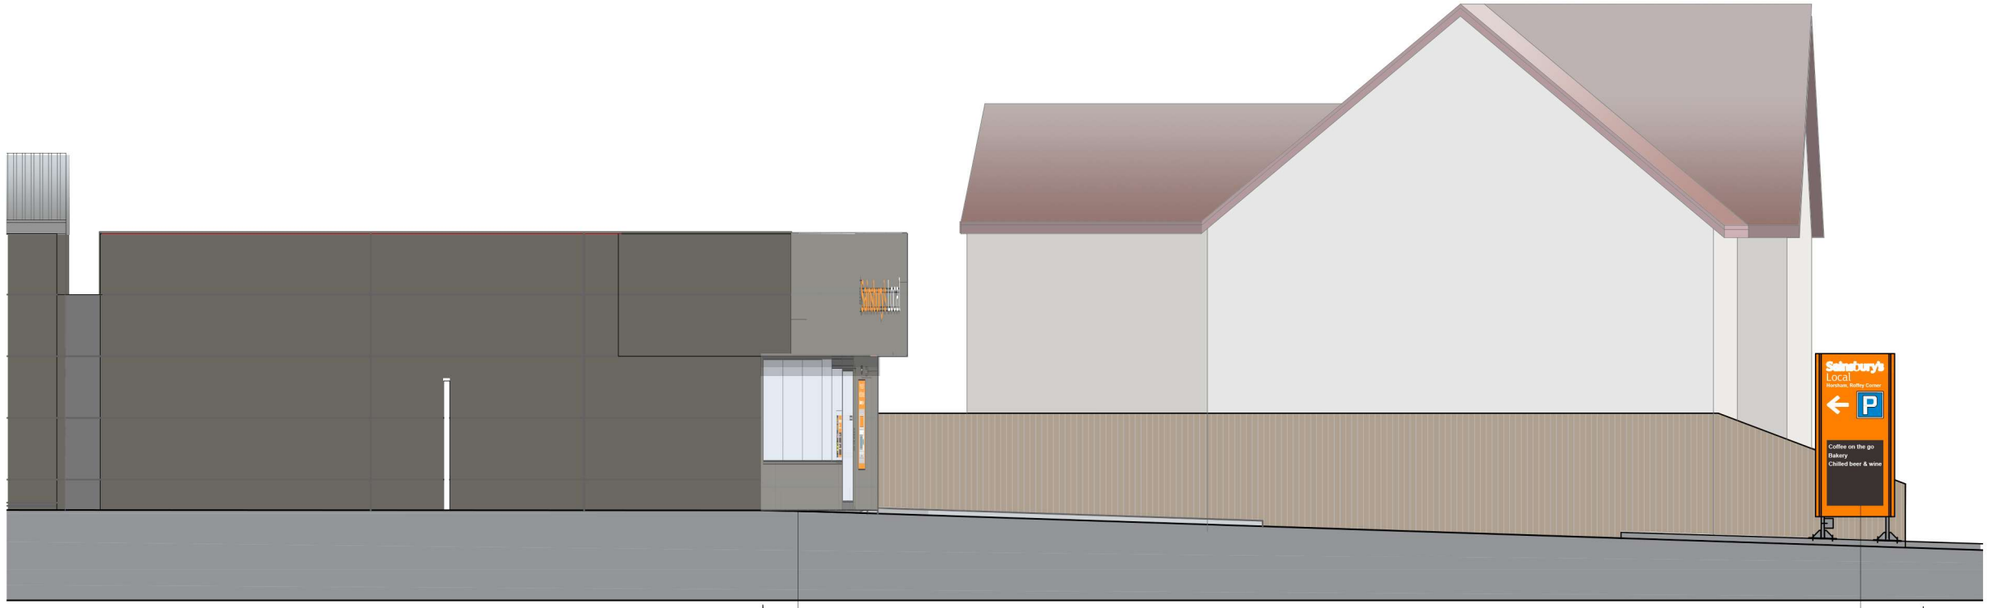

SAINSBURY'S UNIT

SAINSBURY'S CAR PARK

See above drawing for notes on shopfront

Double sided Totem sign 3m high with panel of 1103mm x 2890mm

03 P_94594_210 PROPOSED SIDE ELEVATION
1:100 @ A3

0 1 2 3 4 5m
SCALE 1:100 @A3

Rev.	Date	Description
H	16.08.24	Scale Bar added
G	23.07.24	Totem Amended
F	31.05.22	Amended to Developer shell
E	27.09.21	New developer elevation, side elevation added
D	31.08.21	Upstand added
C	23.08.21	General Amendments
B	06.08.21	General Amendments
A	04.08.21	New Developer Elevation
--	02.06.21	First issue

architects
project managers
cost consultants

2nd Floor
13 Swan Yard
Islington, London
N1 1SD
tel: 0203 637 8980

Status: PLANNING

Client:

Project Title:
SAINSBURY'S LOCAL
HORSHAM, ROFFEY CORNER
CRAWLEY ROAD, RH12 4HG

Drawing Title:
PROPOSED
FRONT ELEVATION

Project Number	Drawing Number	Revision
P-94594	P-94594-210	H

Drawn	Checked	Scale	Date
JN	VA	1:100@A3	02.06.21

JLA Architects is a trading name of Company Ref: OC315606 registered in England and Wales Registered Office: Euro House, 1394 High Road, London, N20 9YZ. Any reproduction of all or any part of this drawing without formal consent of the copyright owner, Company Ref: OC315606, is prohibited. The content of this drawing is the property of the Company Ref OC315606.