




Copyright © 2024 DHA Architecture Ltd. All rights reserved. Limited reproduction and distribution permitted for the sole purpose of the planning of this named development only.

Ordnance Survey data © Crown Copyright. All rights reserved. Licence number 100022432.

Do not scale other than for Local Authority Planning purposes.

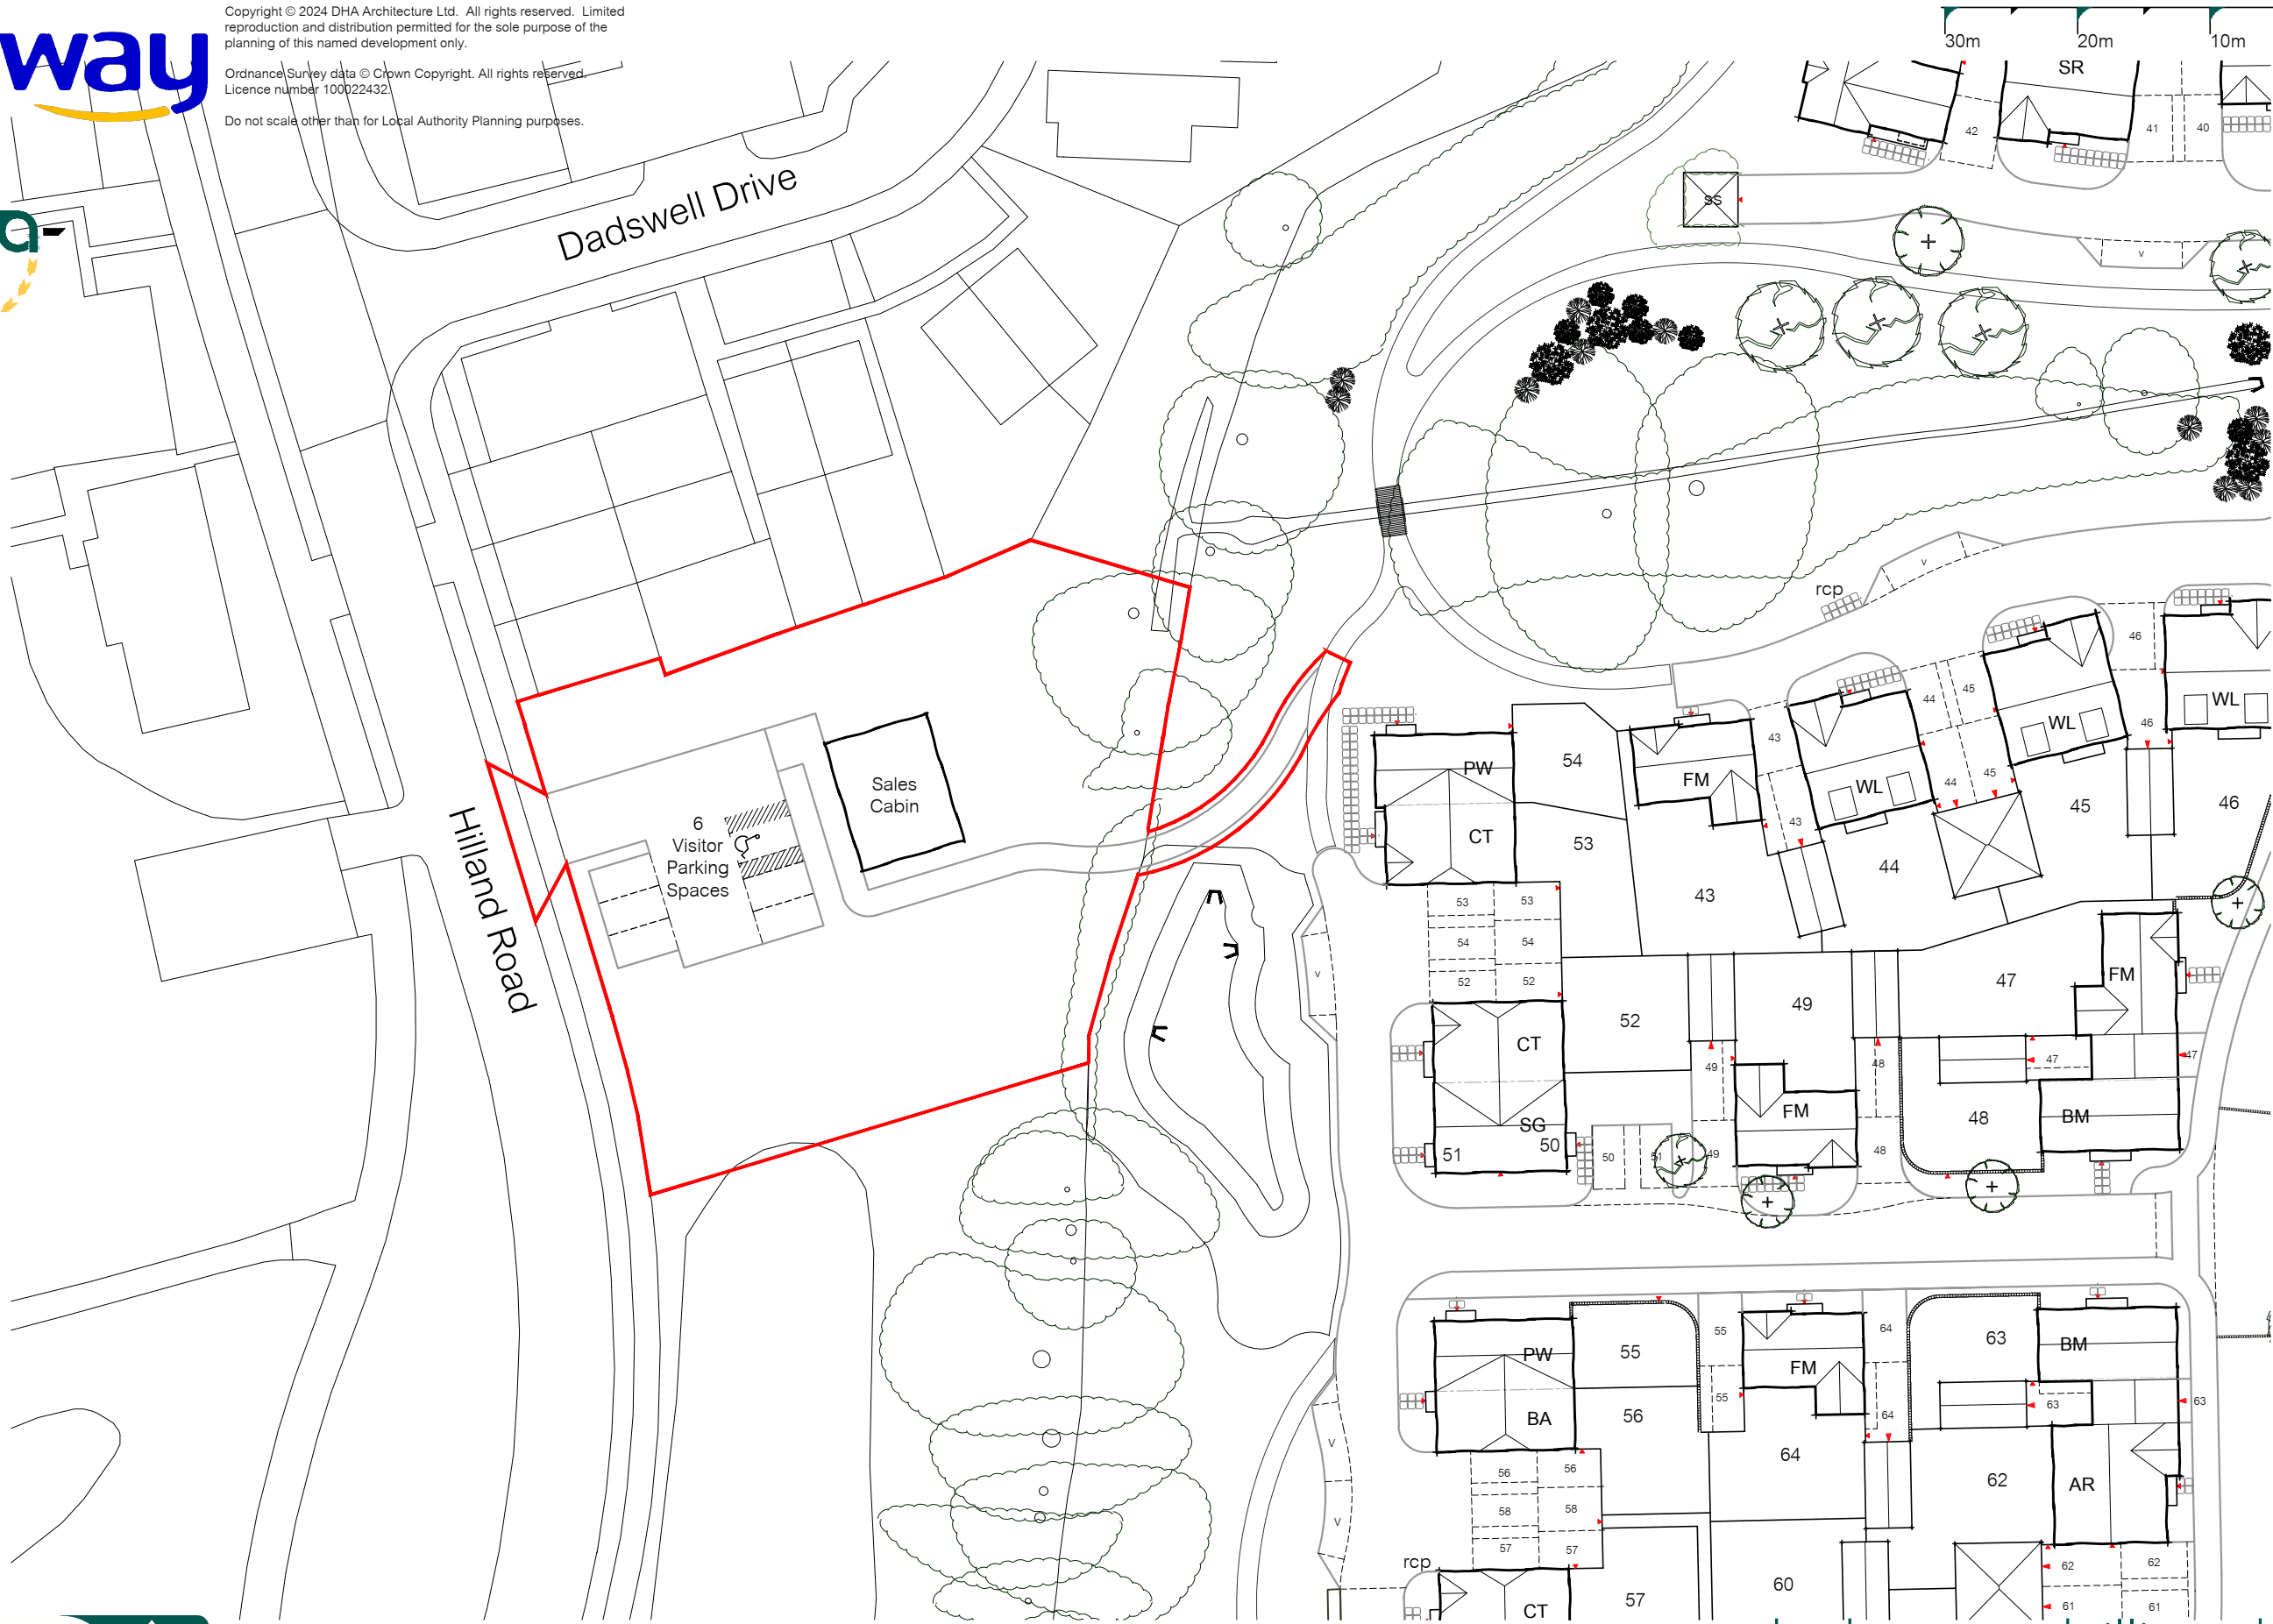

1:500
sales area



dha architecture ltd

Brooklands Farm Business Park
Bottle Lane
Binfield
Berkshire
RG42 5QX

t. 0118 934 9666
e. surname@dhaarchitecture.co.uk
w. www.dhaarchitecture.co.uk

duckmoor, billingshurst

rev date by details

26.11.2025 created
1:500 @A3 scaling
MI/SP contact

Sales Centre

reference 022207-BEL-SL-SALES-01 - revision