



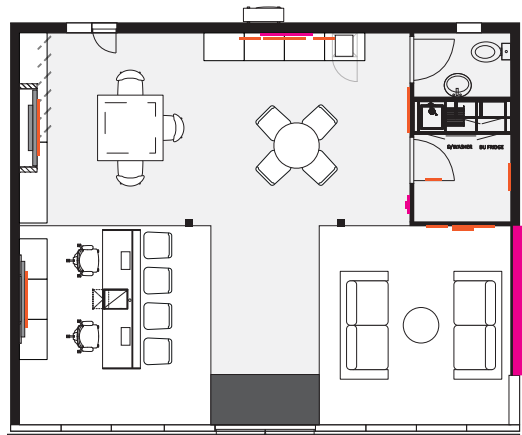


PLAN
Scale 1:150

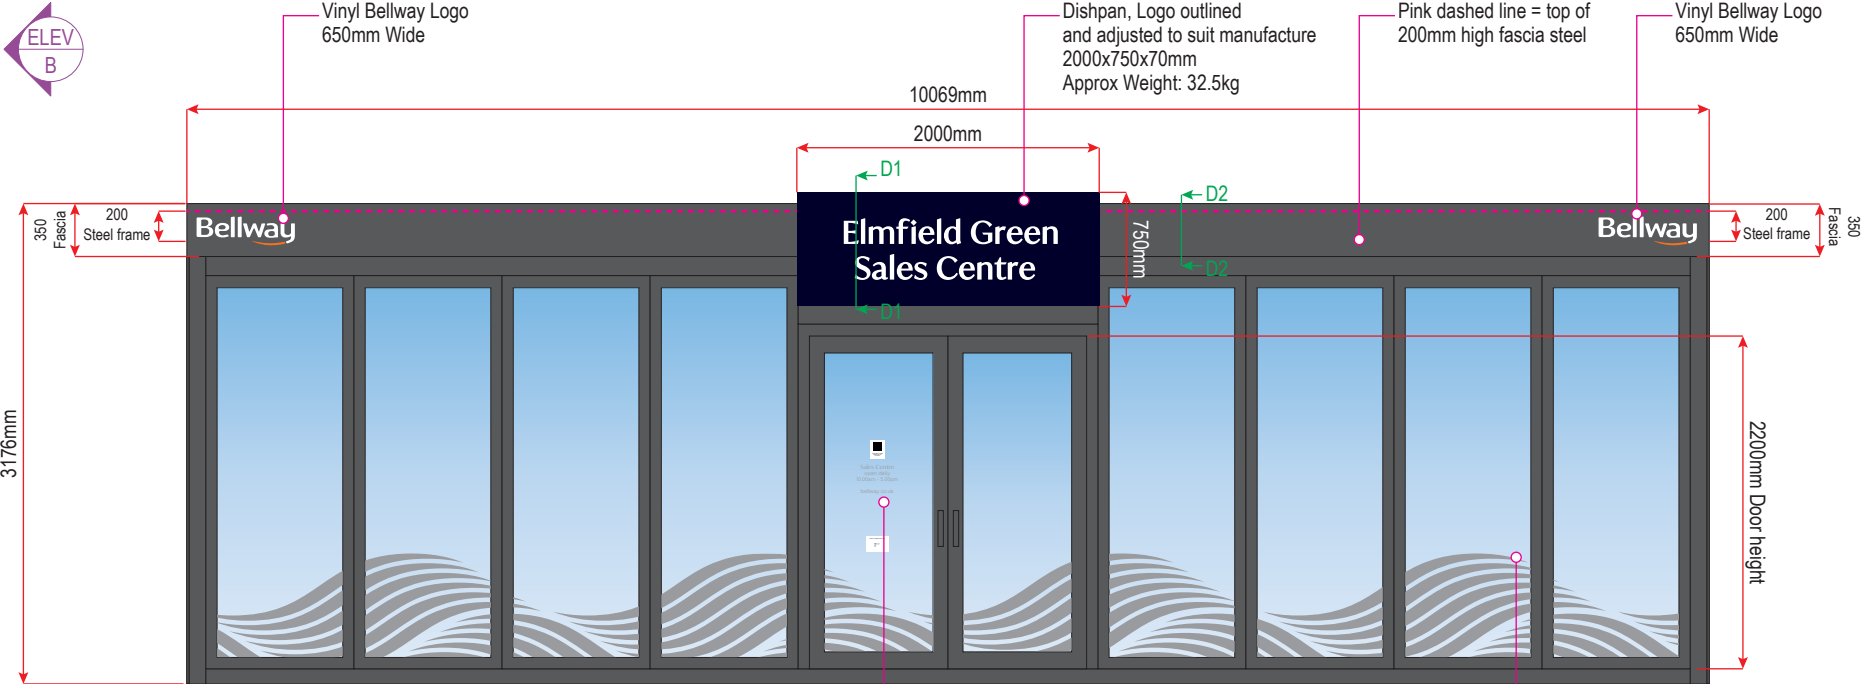


ELEVATION A

Frosted vinyl opening times


Frosted vinyl manifestations

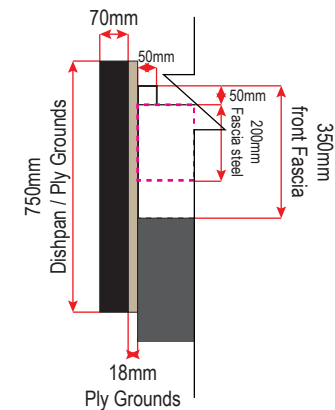


Detail 1
1:20

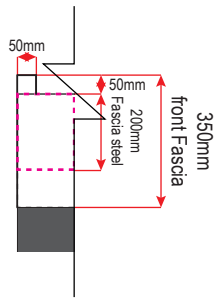

Detail 2
1:20



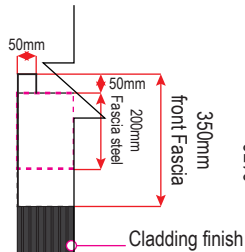


Detail 3
1:20

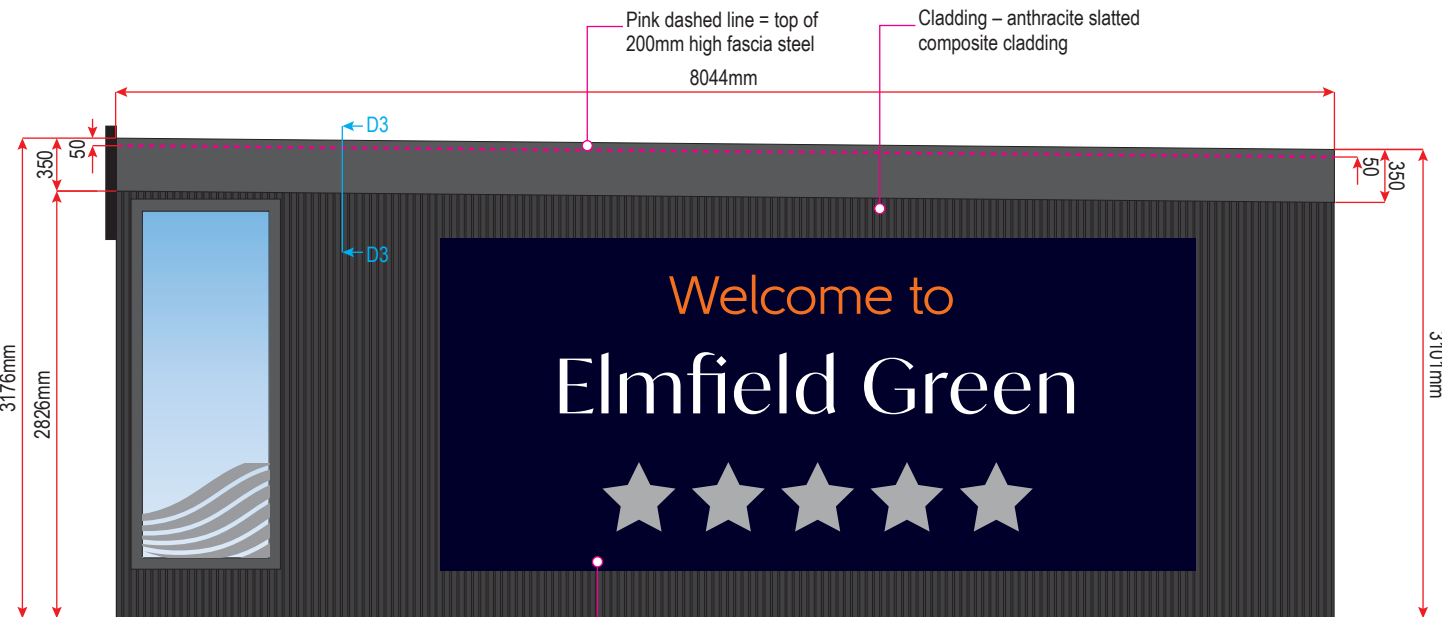

ELEVATION B

Dishpan
5500x2200x36mm

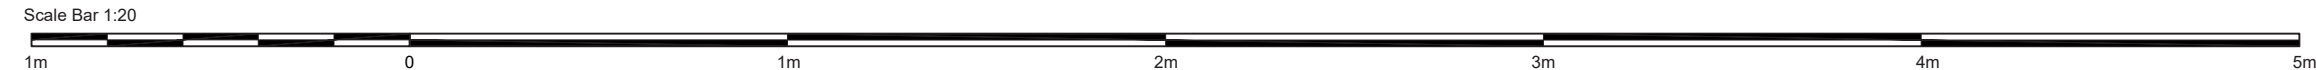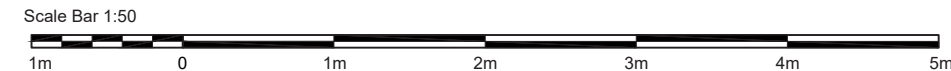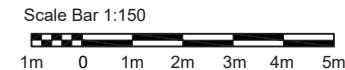

*Full details of cabin structure TBC by supplier.
Indicative concept shown
Ply grounds by Bellway / Superior*

REVISION
01

DRAWING STATUS
For Approval

DISCLAIMER

This drawing and specifications are copyright and shall remain the sole property of Think BDW Limited. It shall not be reproduced (in whole or in part) or used in any manner on other projects without the prior written consent of Think BDW Limited. It is intended to express design intent only and is subject to change at anytime. All dimensions are to be confirmed on site prior to manufacture.

NOTES:

Subject to final site measure

27.02.26	Finishes updated	03
24.02.26	Window removed	02
29.01.26	Additional scale bar added	01
DATE	REVISION NOTES	REV

JOB NO.
07711-06

CLIENT
Bellway - Southern Counties

PROJECT
Elmfield Green

DRAWING TITLE
Cabin - External Elevations

DATE
27.01.26

SCALE @ A3
1:50 (Unless noted otherwise)

DRAWN BY
SN / RD

DRAWING NUMBER
07711(06)-02-101

thinkbdwtm
4 Wyncolls Road, Colchester CO4 9HU