


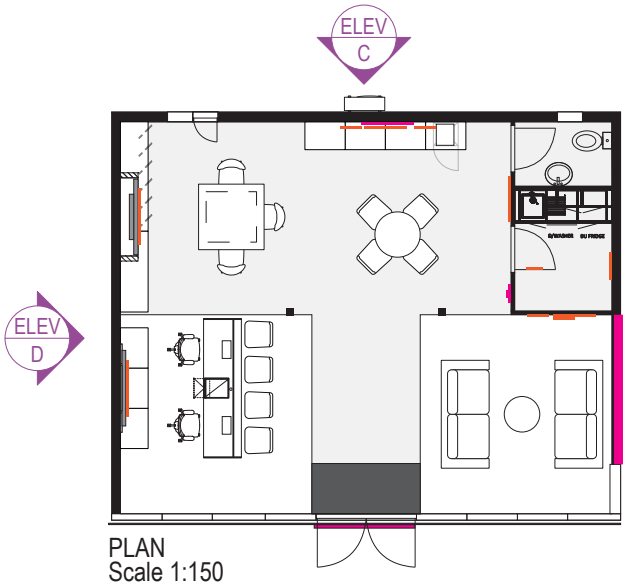

***Full details of cabin structure TBC by supplier.
Indicative concept shown
Ply grounds by Bellway / Superior***



REVISION	DRAWING STATUS
01	For Approval

DISCLAIMER

This drawing and specifications are copyright and shall remain the sole property of Think BDW Limited. It shall not be reproduced (in whole or in part) or used in any manner on other projects without the prior written consent of Think BDW Limited. It is intended to express design intent only and is subject to change at anytime. All dimensions are to be confirmed on site prior to manufacture.

NOTES:

Subject to final site measure

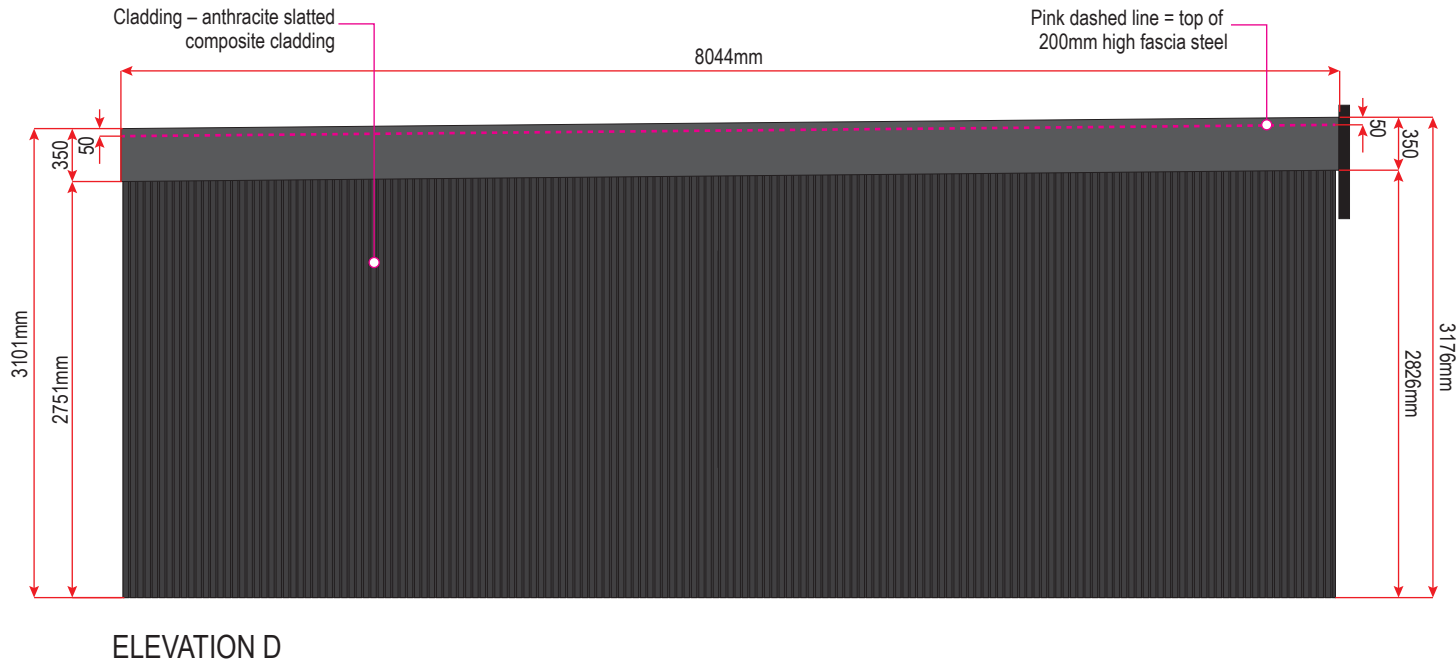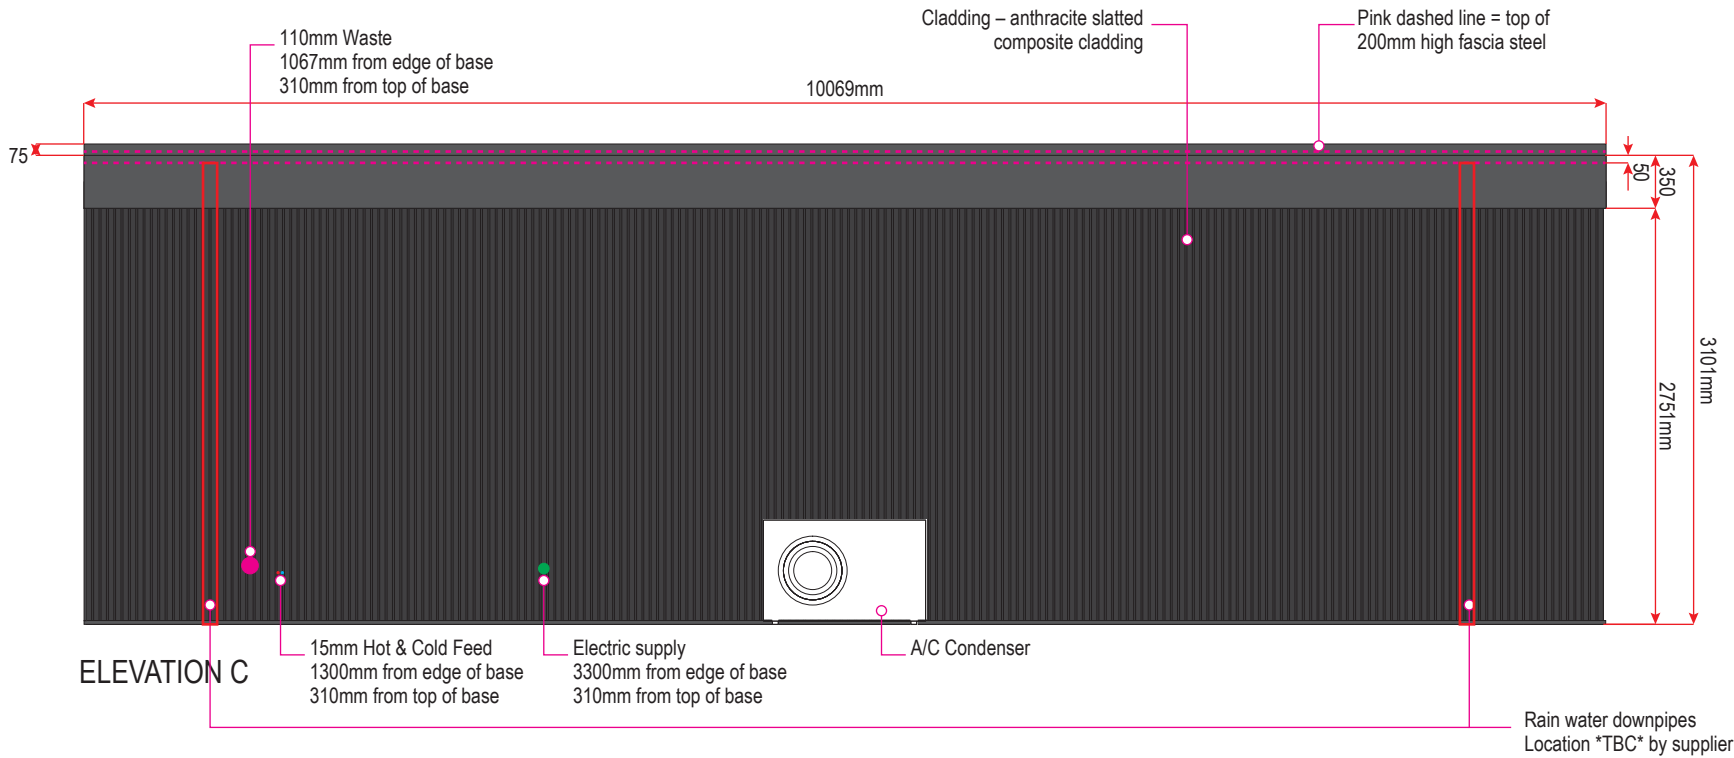

DATE	REVISION NOTES	REV
27.02.26	Finishes updated	03
24.02.26	Window removed	02
29.01.26	Additional scale bar added	01

JOB NO.	CLIENT
07711-06	Bellway - Southern Counties

PROJECT
Elmfield Green

DRAWING TITLE
Cabin - External Elevations

DATE	SCALE @ A3
27.01.26	1:50 (Unless noted otherwise)

DRAWN BY	DRAWING NUMBER
SN / RD	07711(06)-02-102