


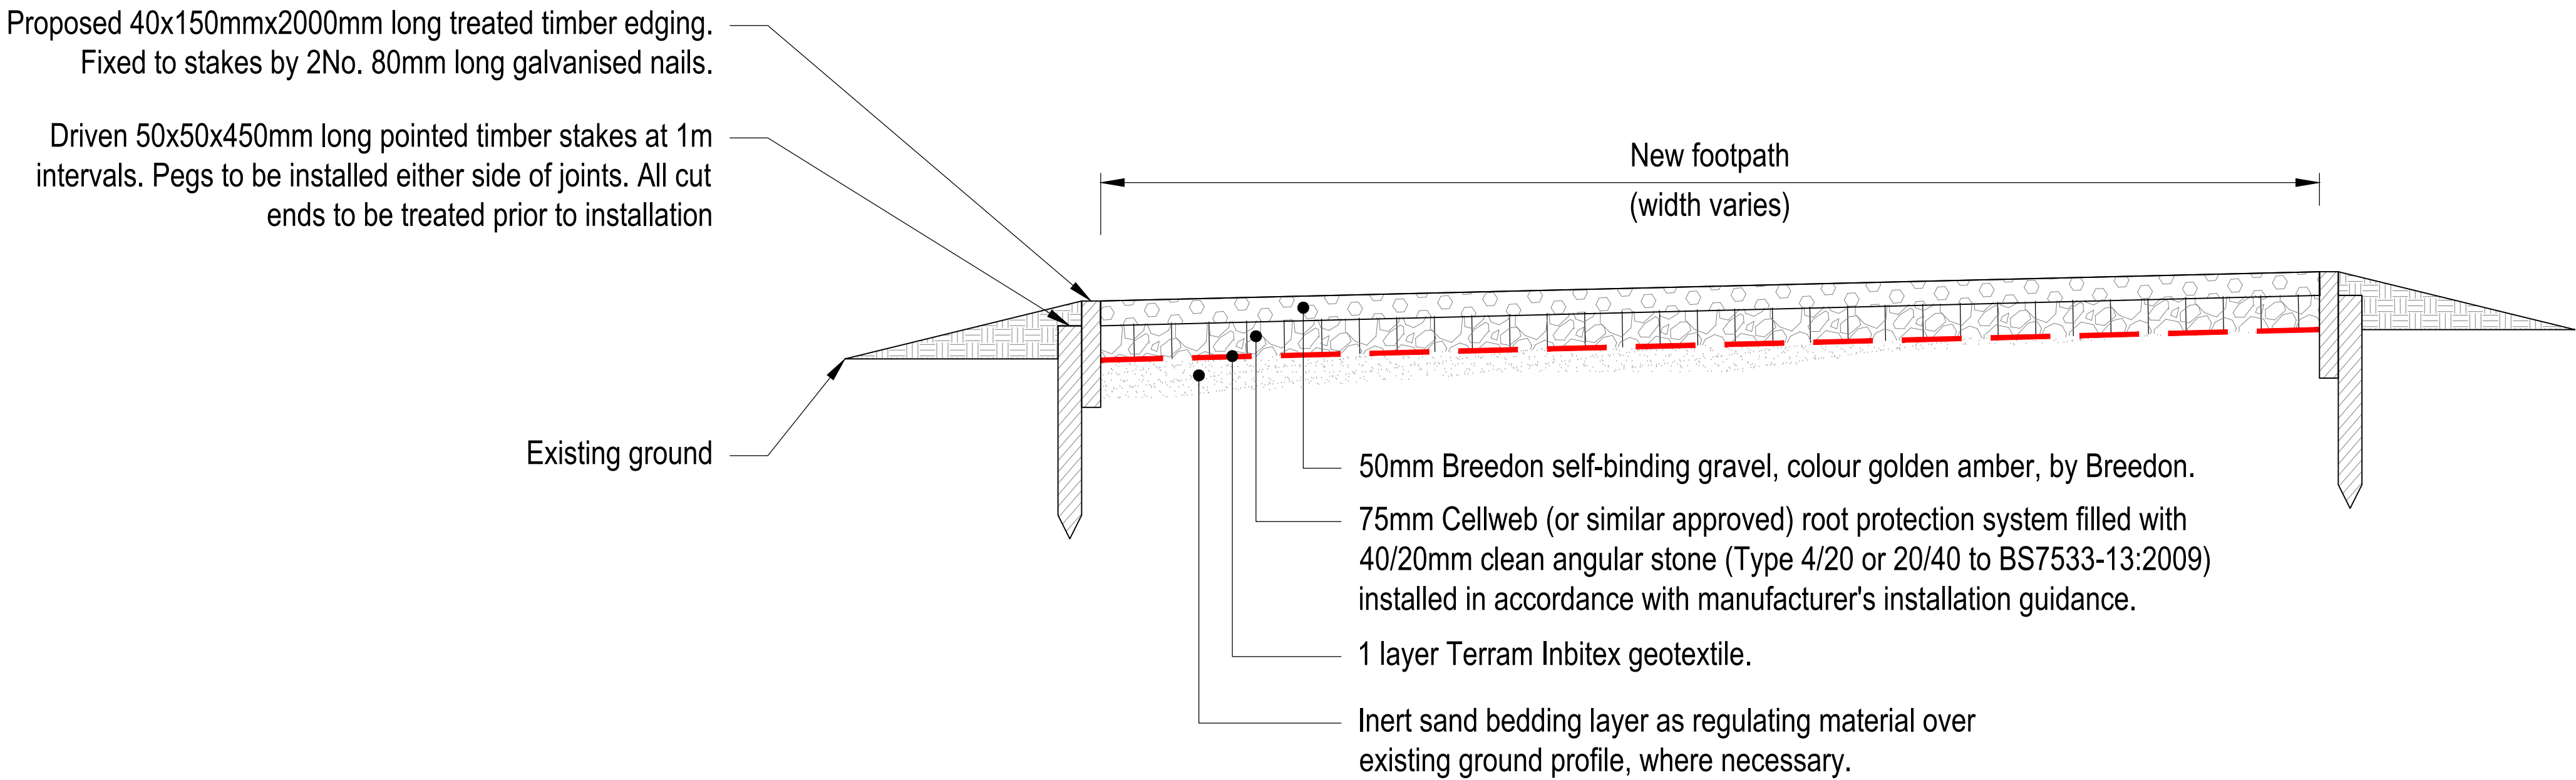

LOW DIG SELF-BINDING GRAVEL FOOTWAY /
CYCLEWAY THROUGH ROOT PROTECTION AREAS

1:10 @A1

- NOTES
1. This drawing is to be read in conjunction with all relevant documents and specifications.
 2. Scaleable for planning purposes only.
 3. This drawing details standard construction details for the private elements of the RMA3 works only.
 4. Details indicative for planning purposes only and not to be used for tender or construction purposes.

P1	Issued for PLANNING.	25/08/2026	AH	CS
Rev	Description	Date	By	Chkd



Survey > Plan > Engineer

 Civil Engineering

 Structural Engineering

 Transport Planning

 Highways Engineering

 Building Surveying

 Geomatics

Hertfordshire

Oxfordshire

Cambridgeshire

Bristol

Client : Legal & General
(Strategic Land North Horsham) Ltd

Project : Mowbray (Land North of Horsham)

Title : RMA3 / Private Works
Private Construction Details

Engineer : C. Salt Date : August 2026

Director : J. Birch Scale : As shown @ A1

Status : PLANNING

Drawing No.	Rev
MOW-RMA3-PH2-2561	P1