


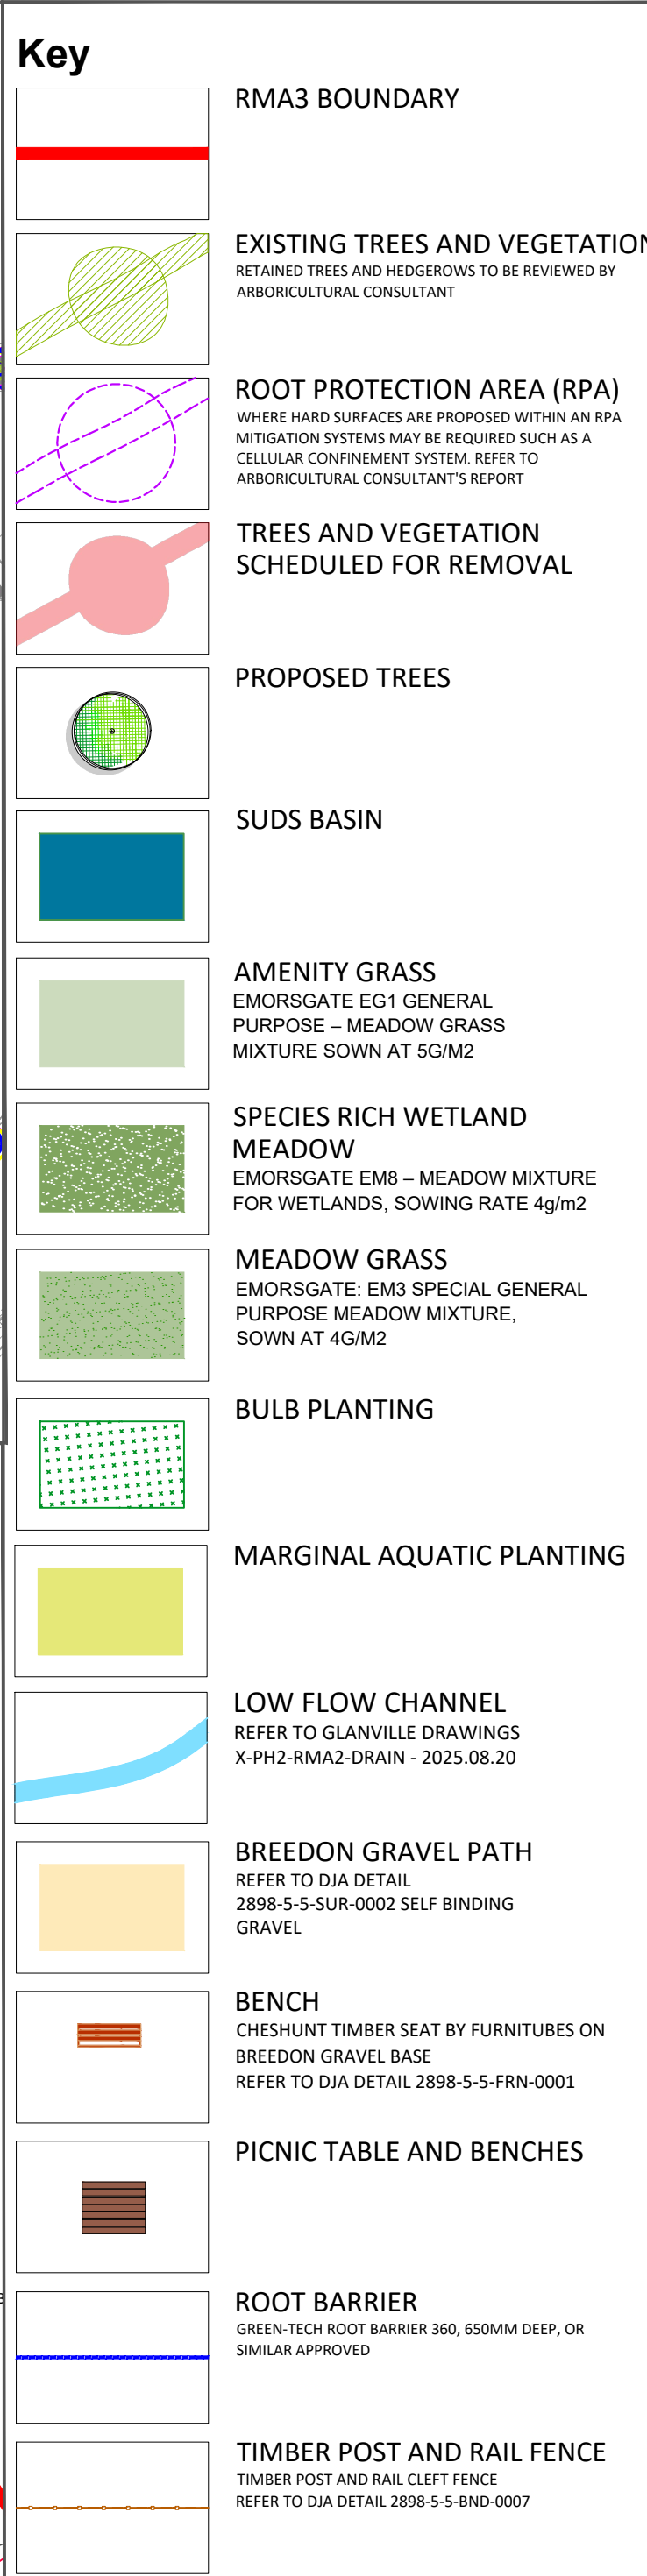

Rev.	Date	Description	Drawn	Checked
P1	17/03/2026	First draft issued to client.	AnB	PG
P2	25/03/2026	Amends to path and trees	AnB	PG
P3	08/04/2026	Amends to path and trees	AnB	PG
P4	04/08/2026	Amends to trees	AnB	PG
P5	17/08/2026	Amends to tree and bulb planting	AnB	PG

Status

PLANNING

DAVID JARVIS ASSOCIATES

DAVID JARVIS ASSOCIATES LIMITED
1 Tennyson Street Swindon Wiltshire SN1 5DT
t: 01793 612173
e: mail@davidjarvis.biz
w: www.davidjarvis.biz

Client
**LEGAL AND GENERAL (STRATEGIC LAND
NORTH HORSHAM) LIMITED**

Project
**LAND NORTH OF HORSHAM (RMA3) -
PHASE 2 ROAD**

Drawing Title
PLANTING PROPOSALS (2 OF 7)

Scale 1:250	Sheet Size A1	Date Plotted 26/08/2026
Client Ref. -	Drawing Ref. 2898-5-2-17-	Drawing No. DR-2003
		Version S5-P5