
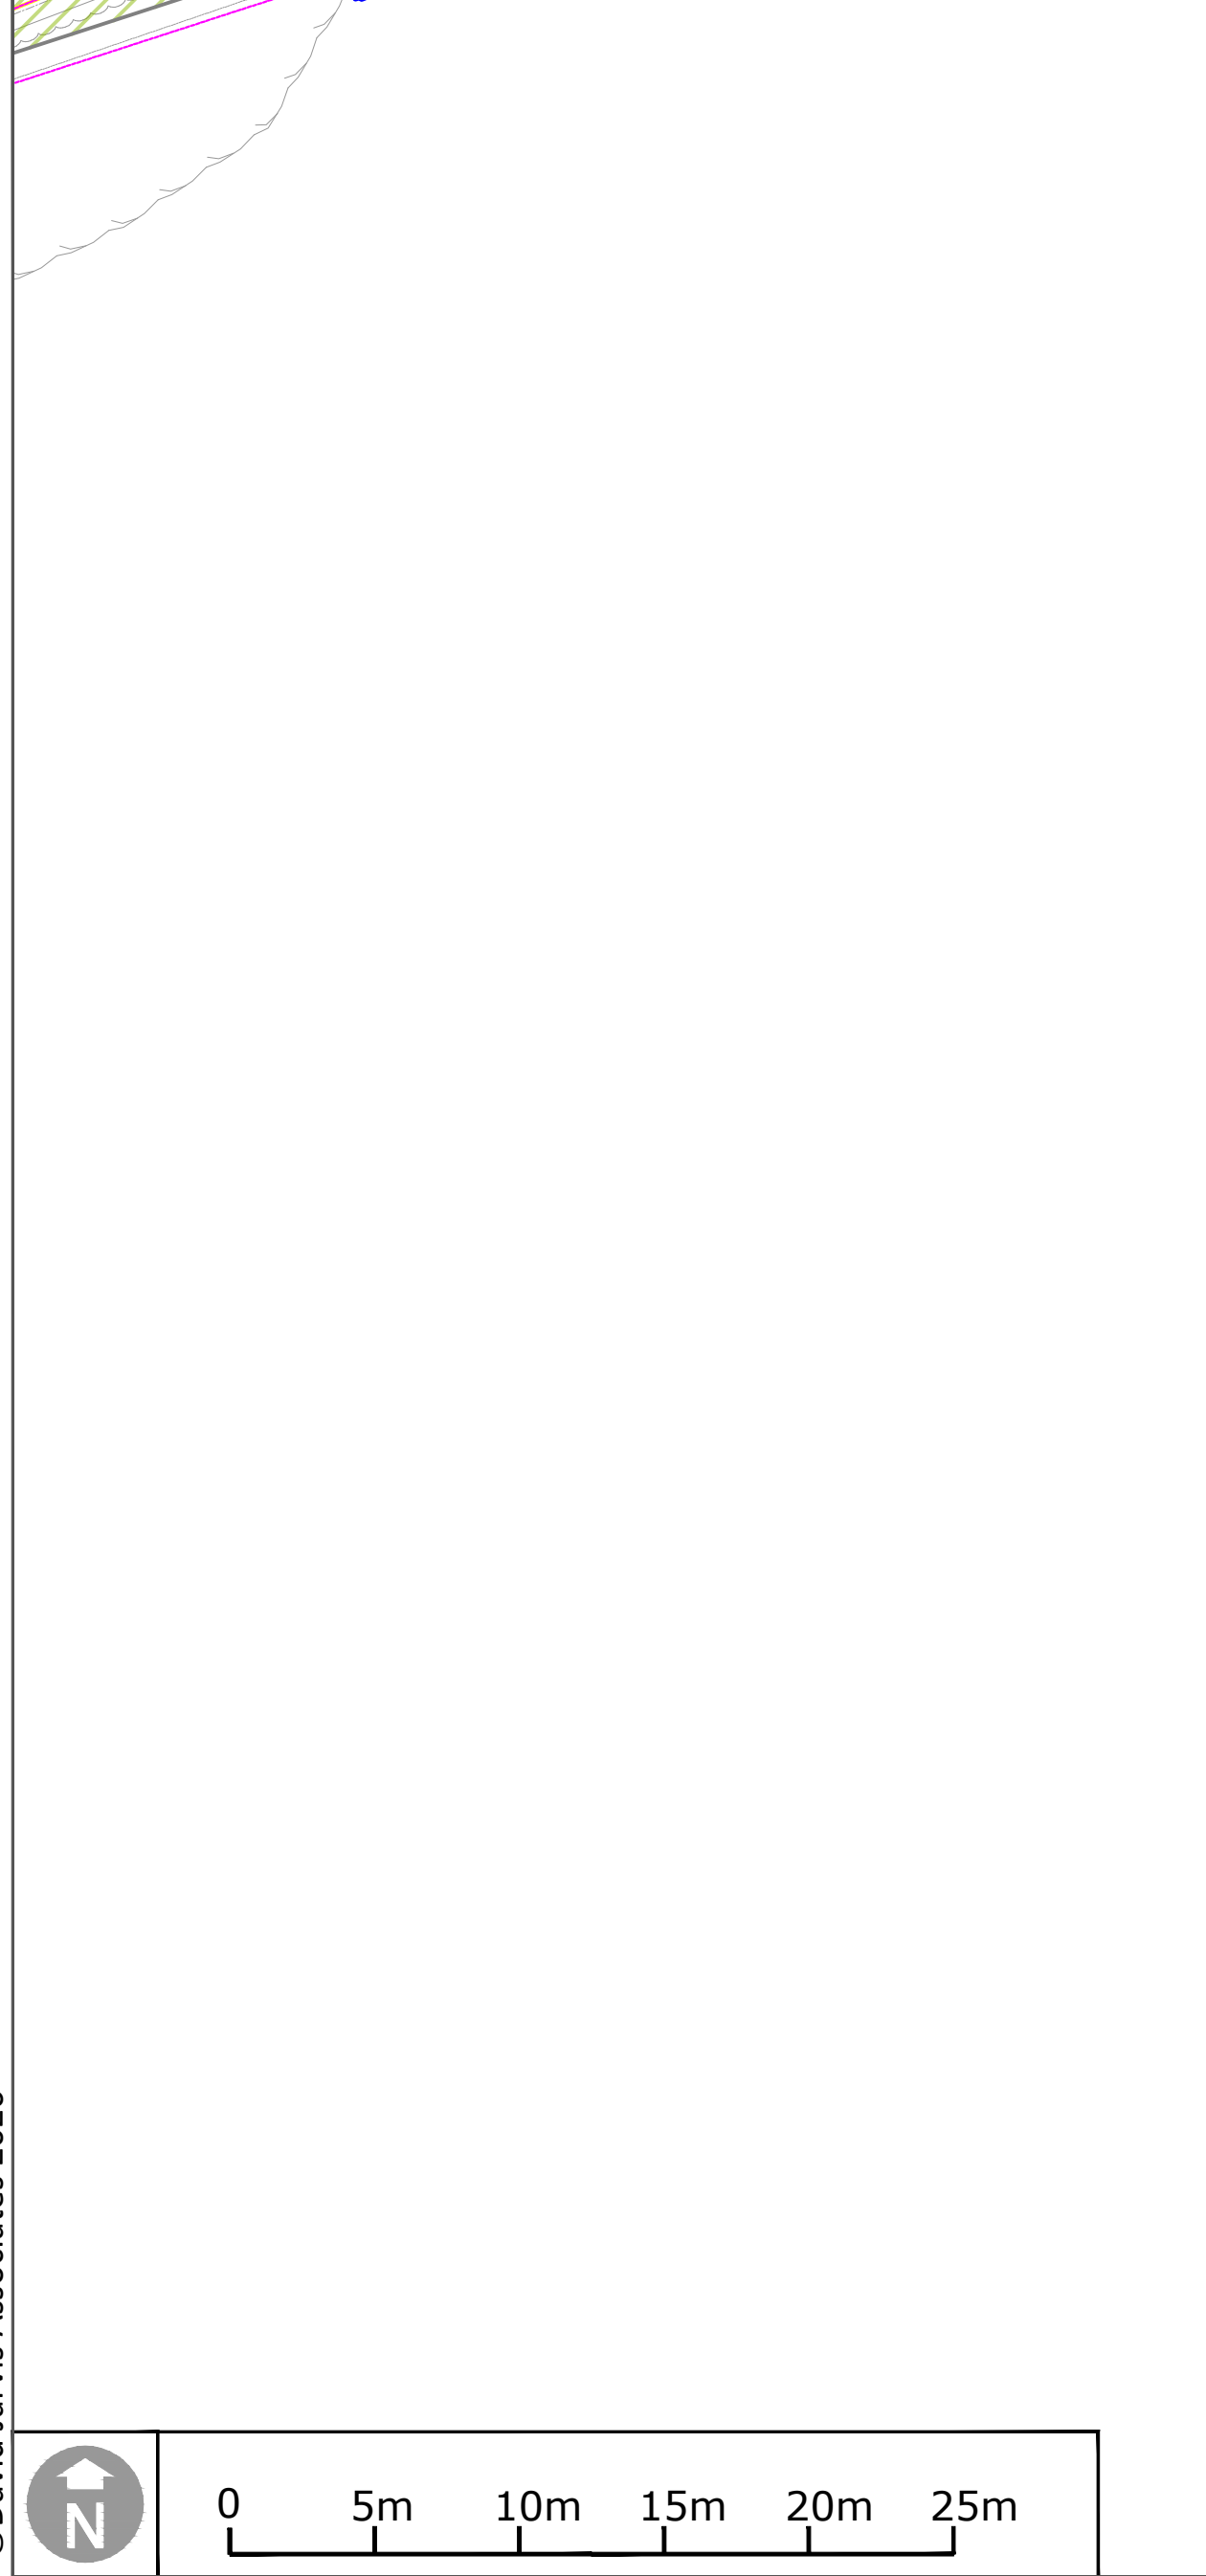


LOCATION PLAN
1:2500

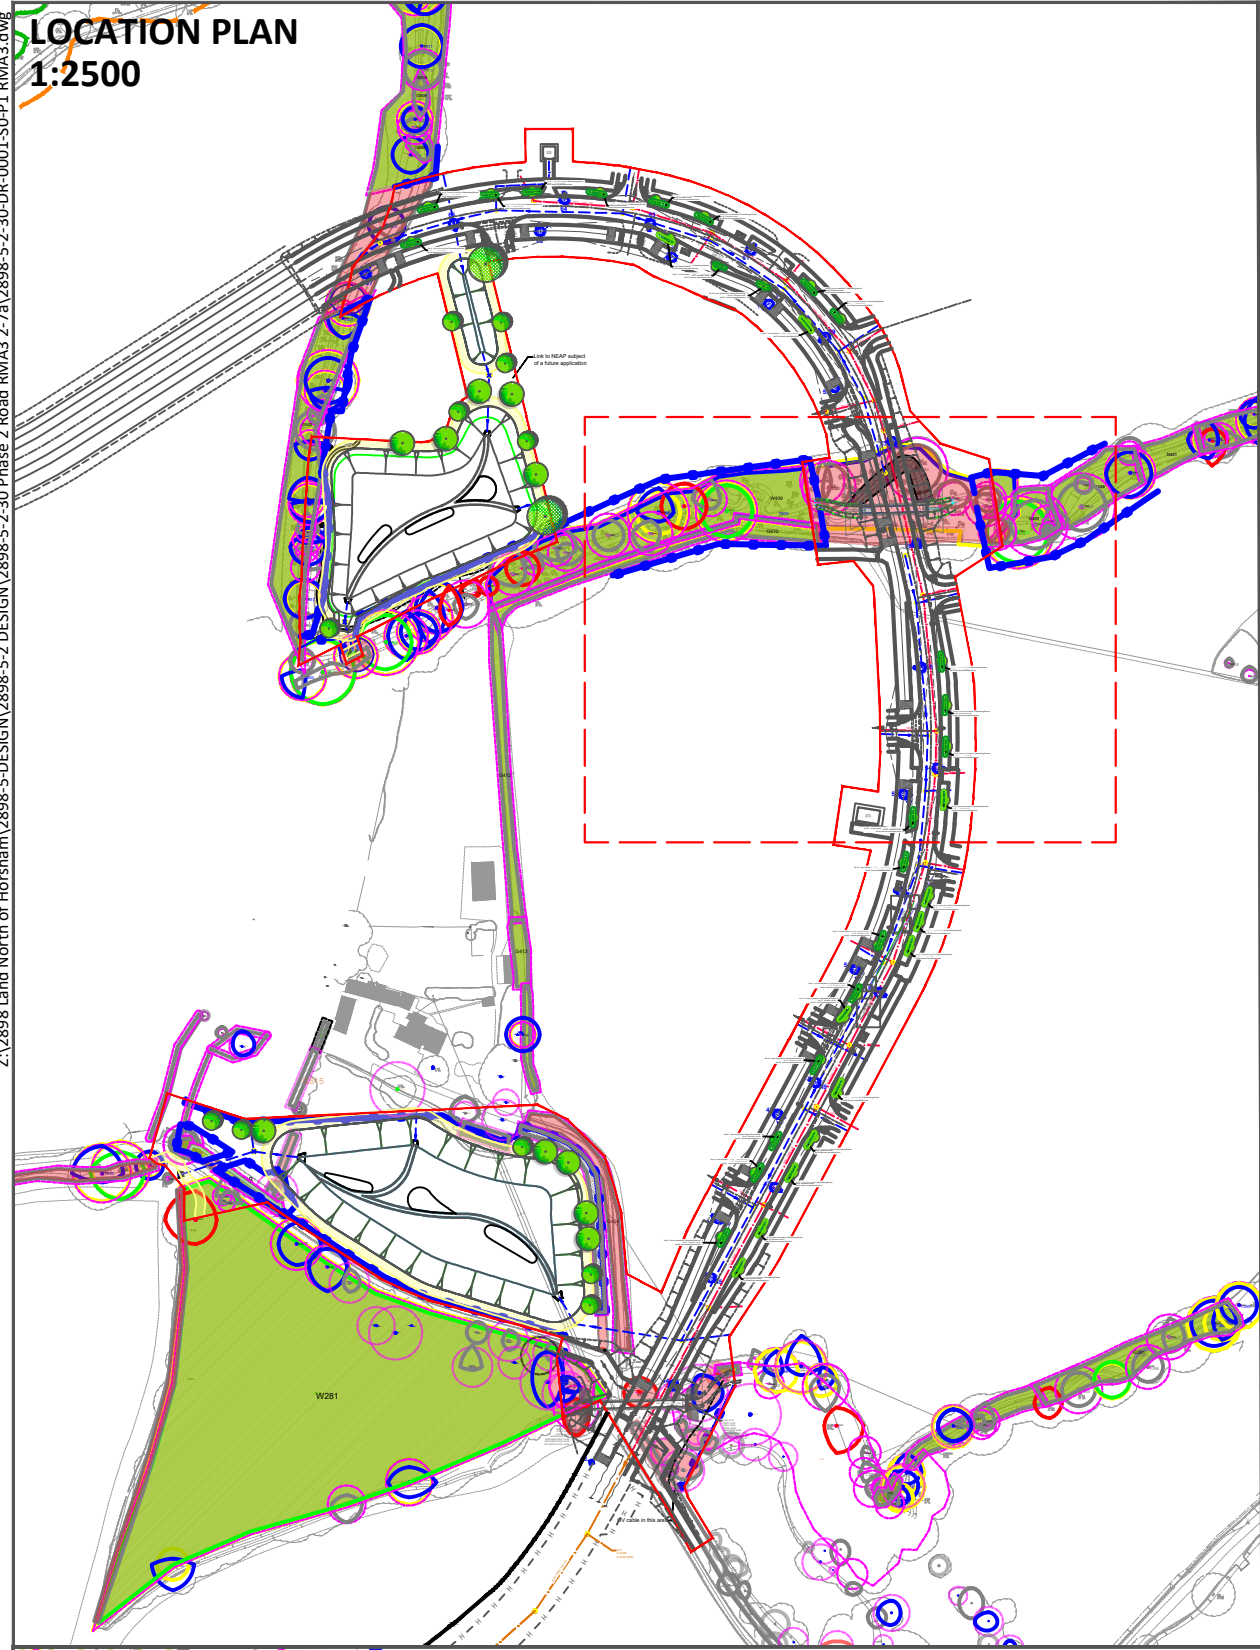

OS data © Crown copyright and database rights 2026 Ordnance Survey AC0000808122

- LIGHTING COLUMNS**
REFER TO ENRVEO LIGHTING DRAWING
EVO20041213-LD-001-A
- FINGERPOST SIGN**
REFER TO DIA DETAILS 2898-5-5-FRN-0012-50-P1
- LITTER BIN AND DOG BIN**
REFER TO DIA DETAILS 2898-5-5-FRN-0007,
2898-5-5-FRN-0004
- TREE PROTECTION FENCING**

- Key**
- RMA3 BOUNDARY
 - EXISTING TREES AND VEGETATION
RETAINED TREES AND HEDGEROWS TO BE REVIEWED BY
ARBORICULTURAL CONSULTANT
 - ROOT PROTECTION AREA (RPA)
WHERE HARD SURFACES ARE PROPOSED WITHIN AN RPA
MITIGATION SYSTEMS MAY BE REQUIRED SUCH AS A
CELLULAR CONFINEMENT SYSTEM. REFER TO
ARBORICULTURAL CONSULTANT'S REPORT
 - TREES AND VEGETATION
SCHEDULED FOR REMOVAL
 - PROPOSED TREES
 - SUDS BASIN
 - AMENITY GRASS
EMORSGATE EG1 GENERAL
PURPOSE – MEADOW GRASS
MIXTURE SOWN AT 5G/M2
 - SPECIES RICH WETLAND
MEADOW
EMORSGATE EM8 – MEADOW MIXTURE
FOR WETLANDS, SOWING RATE 4g/m2
 - MEADOW GRASS
EMORSGATE: EM3 SPECIAL GENERAL
PURPOSE MEADOW MIXTURE,
SOWN AT 4G/M2
 - BULB PLANTING
 - MARGINAL AQUATIC PLANTING
 - LOW FLOW CHANNEL
REFER TO GLANVILLE DRAWINGS
X-PH2-RMA2-DRAIN - 2025.08.20
 - BREEDON GRAVEL PATH
REFER TO DIA DETAIL
2898-5-5-SUR-0002 SELF BINDING
GRAVEL
 - BENCH
CHESHUNT TIMBER SEAT BY FURNITUBES ON
BREEDON GRAVEL BASE
REFER TO DIA DETAIL 2898-5-5-FRN-0001
 - PICNIC TABLE AND BENCHES
 - ROOT BARRIER
GREEN-TECH ROOT BARRIER 360, 650MM DEEP, OR
SIMILAR APPROVED
 - TIMBER POST AND RAIL FENCE
REFER TO DIA DETAIL 2898-5-5-BND-0007

Drawing Revision				
Rev.	Date	Description	Drawn	Checked
P1	17/03/2026	First draft issued to client.	AnB	PG
P2	25/03/2026	Amends to path and trees	AnB	PG
P3	08/04/2026	Amends to path and trees	AnB	PG
P4	04/08/2026	Amends to trees	AnB	PG
P5	17/08/2026	Amends to tree and bulb planting	AnB	PG

Status

PLANNING

DAVID JARVIS ASSOCIATES

DAVID JARVIS ASSOCIATES LIMITED
1 Tennyson Street Swindon Wiltshire SN1 5DT
t: 01793 612173
e: mail@davidjarvis.biz
w: www.davidjarvis.biz

Client

LEGAL AND GENERAL (STRATEGIC LAND NORTH HORSHAM) LIMITED

Project

LAND NORTH OF HORSHAM (RMA3) - PHASE 2 ROAD

Drawing Title

PLANTING PROPOSALS (4 OF 7)

Scale	Sheet Size	Date Plotted
1:250	A1	26/08/2026

Client Ref.	Drawing Ref.	Drawing No.	Version
-	2898-5-2-17-	DR-2005	S5-P5