



BOWSHOTS STUD FARM, COWFOLD ROAD, WEST GRINSTEAD, HORSHAM, RH13 8LY

A Prior Approval Application for a single storey stable building with 15 stalls for horses, ancillary storage space for the grooming, care and breeding of horses and a horse walker enclosure and a sand path between existing and new buildings. Demolition of the existing 5 stall stable building.

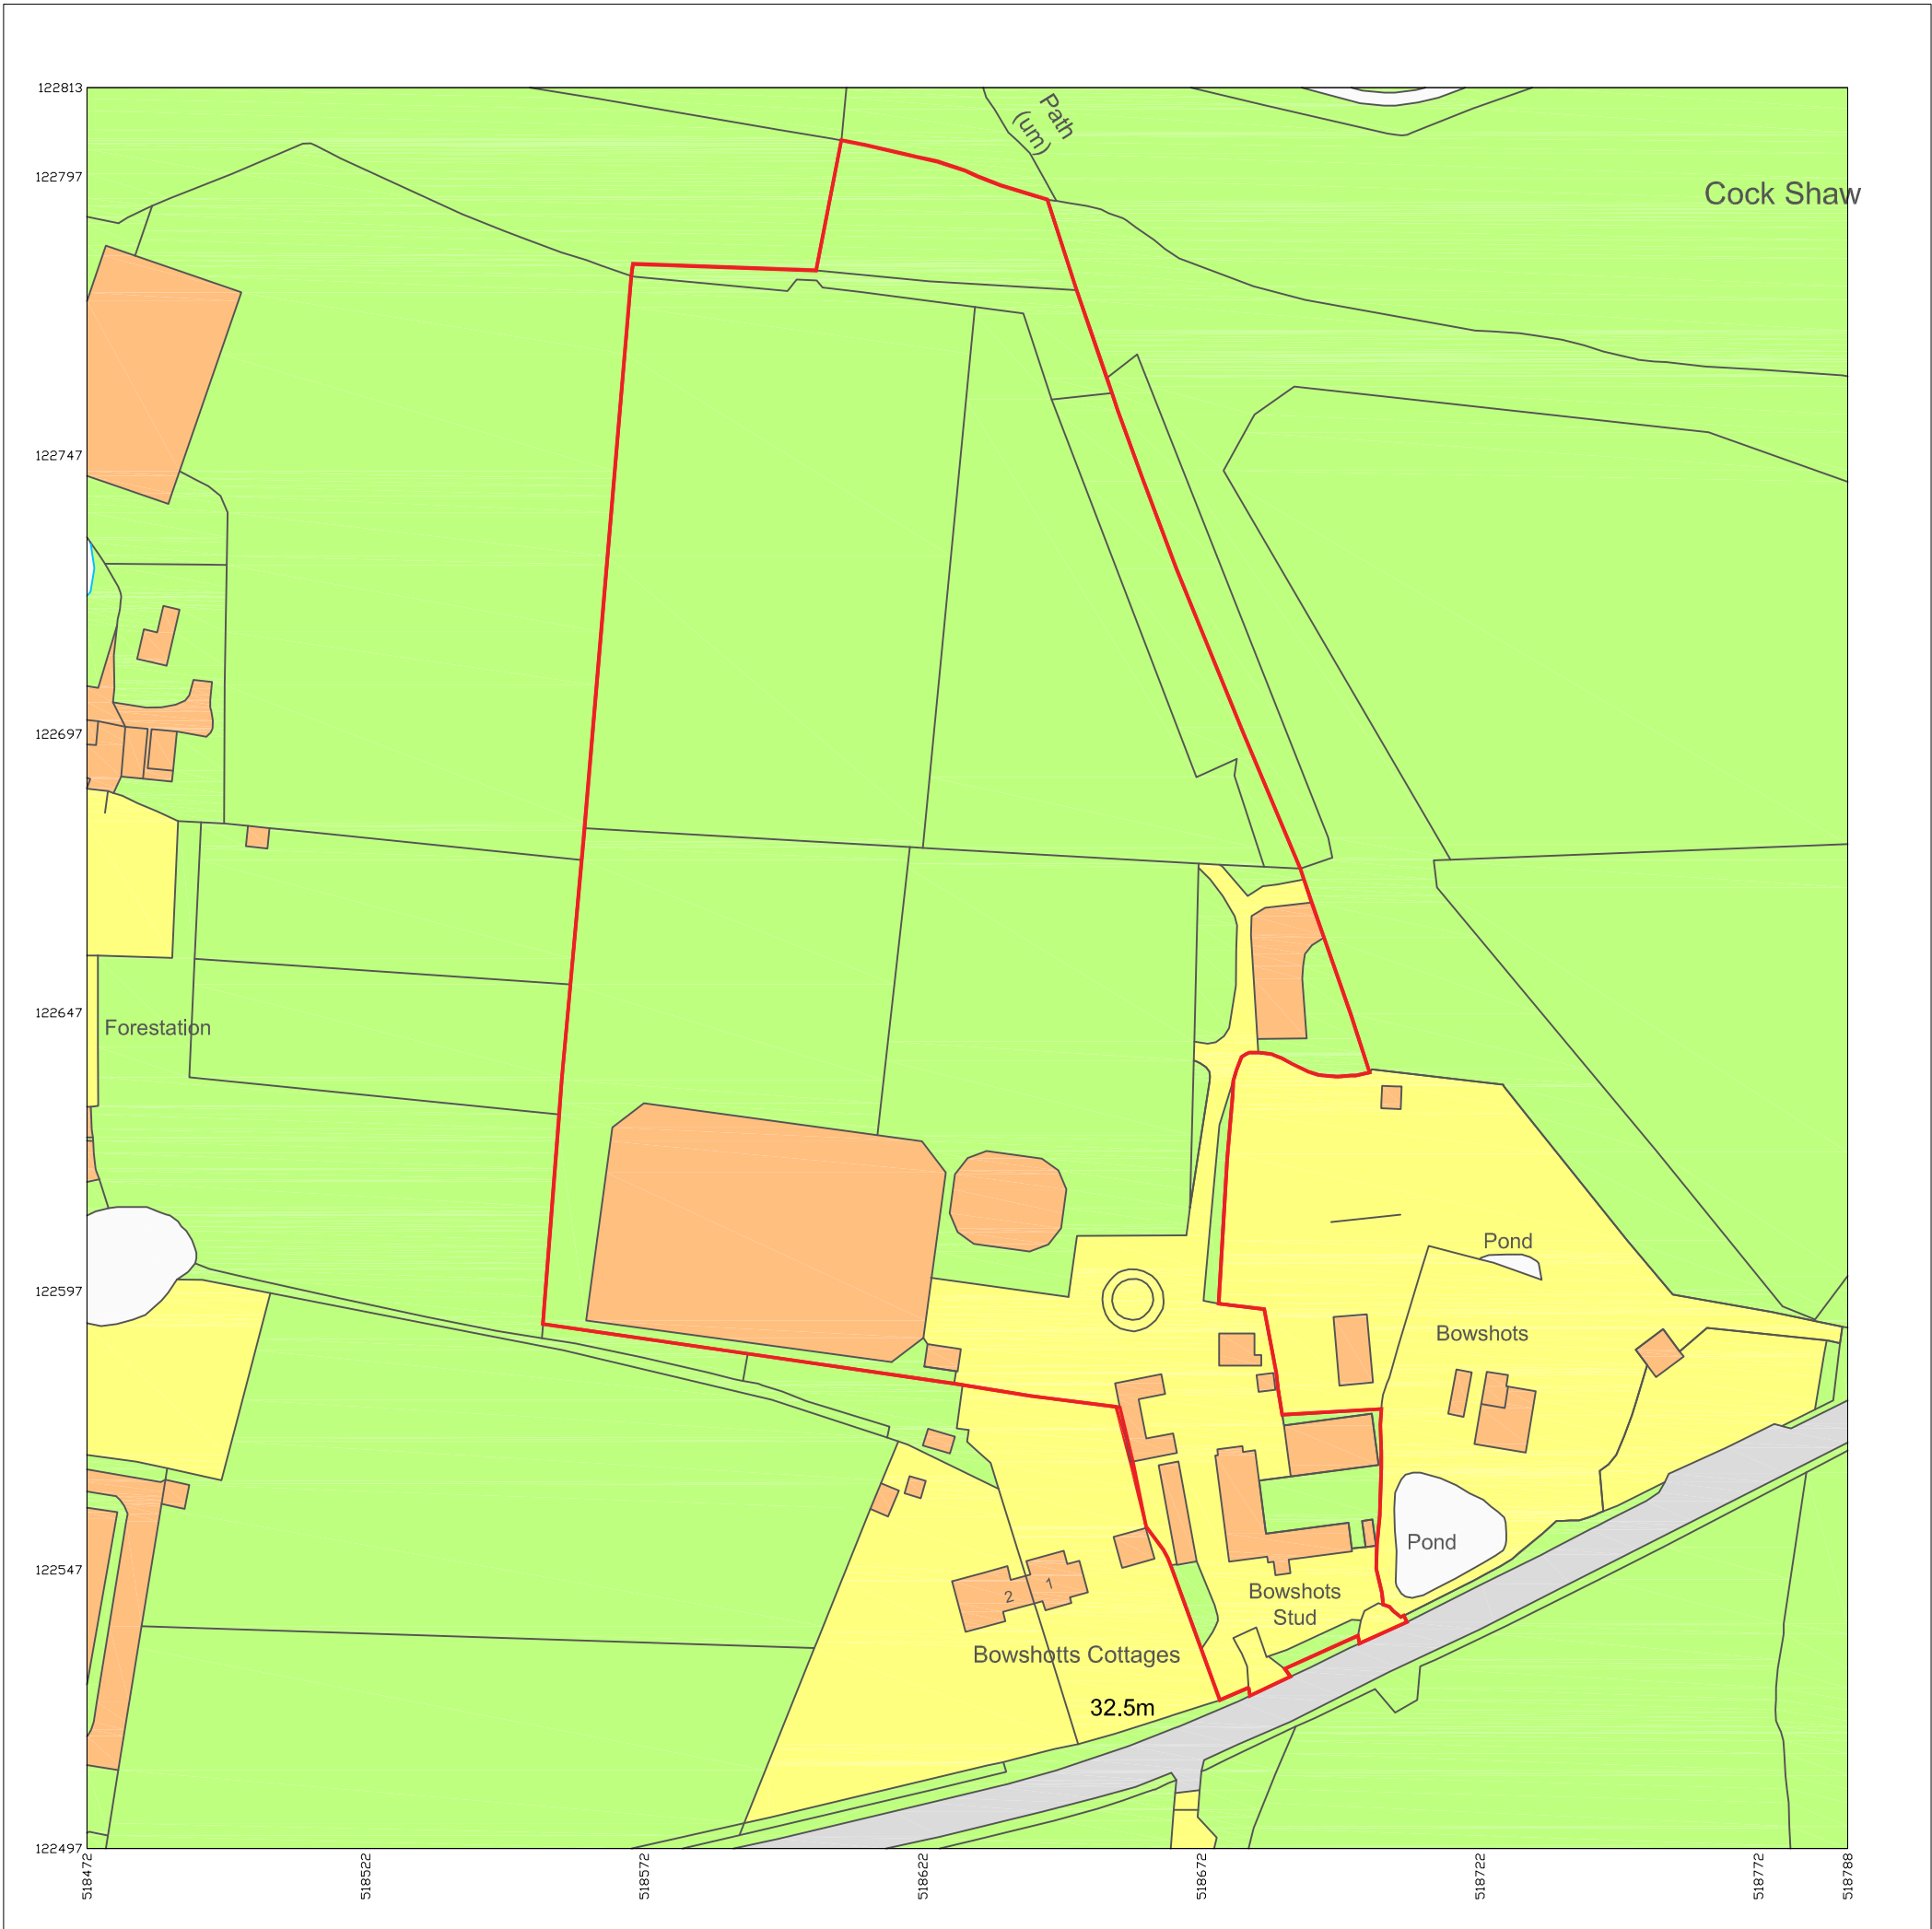

SITE AREA: 25354 metres sq. (6.2651 Acres) 2.5354 Hectars

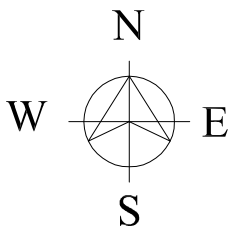

LOCATION PLAN 1:1250

