



BOWSHOTS STUD FARM, COWFOLD ROAD, WEST GRINSTEAD, HORSHAM, RH13 8LY


A Prior Approval Application for a single storey stable building with 15 stalls for horses, ancillary storage space for the grooming, care and breeding of horses and a horse walker enclosure and a sand path between existing and new buildings. Demolition of the existing 5 stall stable building.

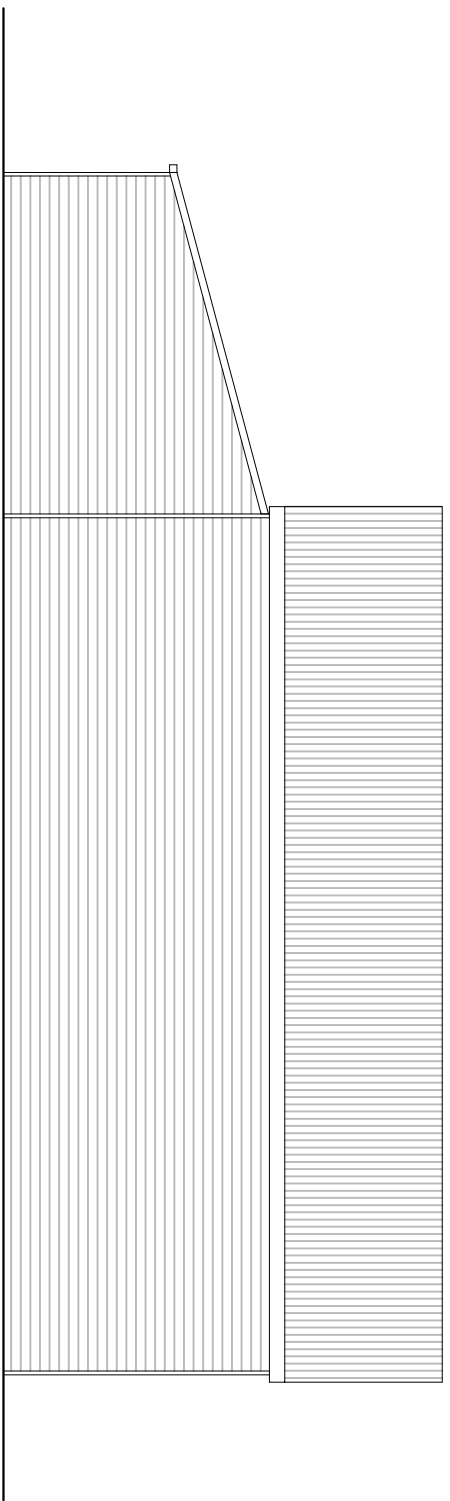


ELEVATION 2 1:100

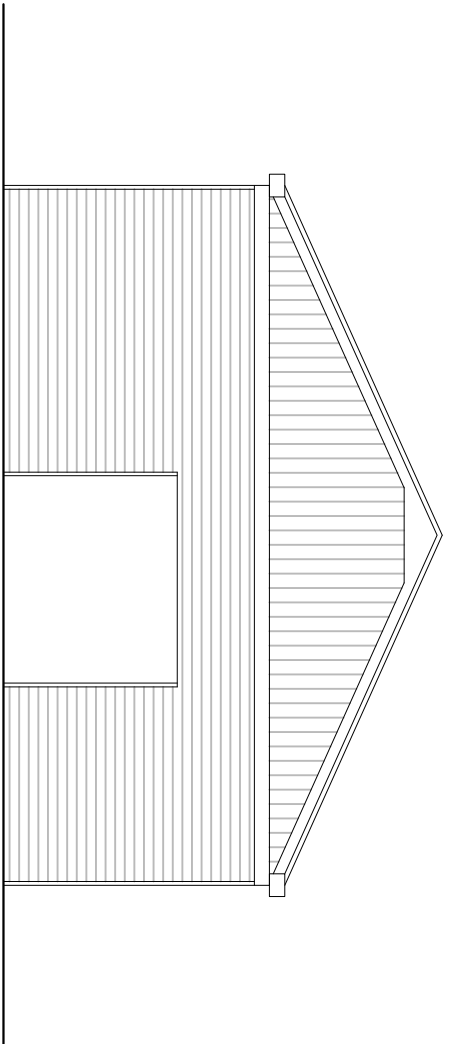

ELEVATION 3 1:100

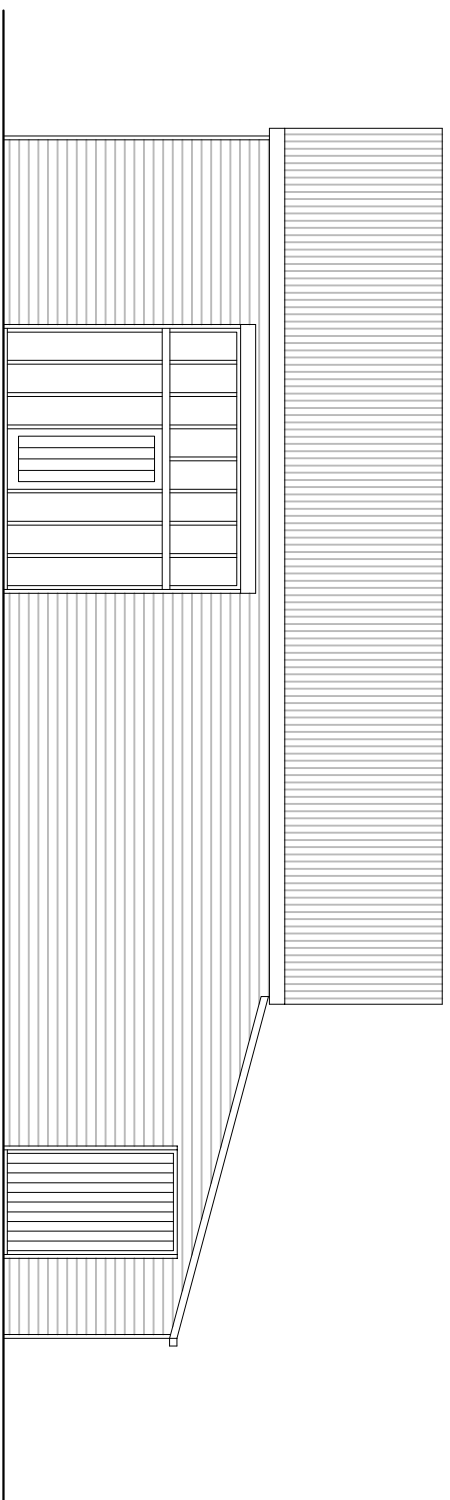


ELEVATION 1 1:100

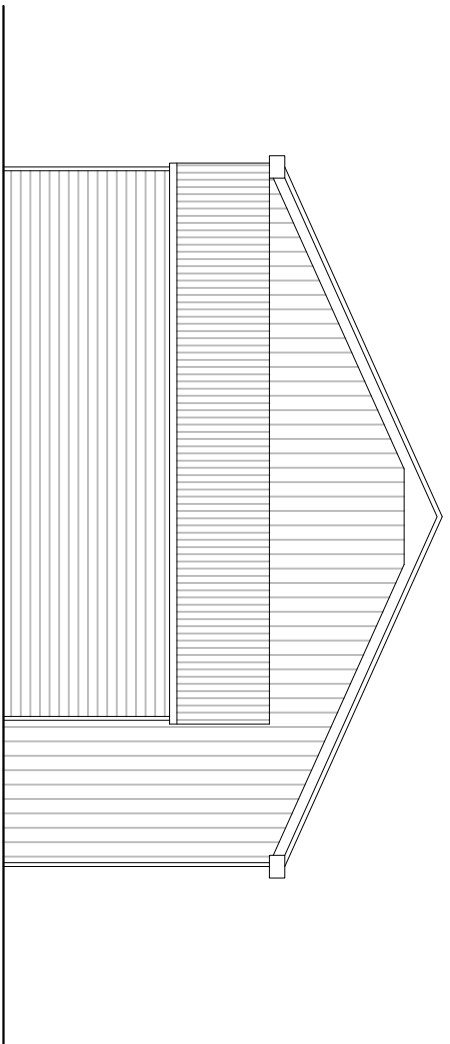


ELEVATION 4 1:100


BUILDING 2 (BARN AGRICULTURAL USE)

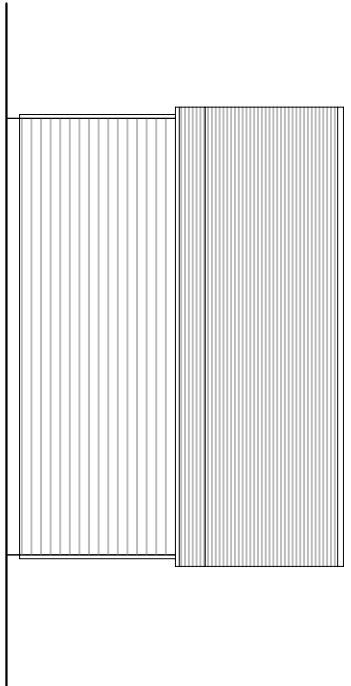


ELEVATION 2 1:100

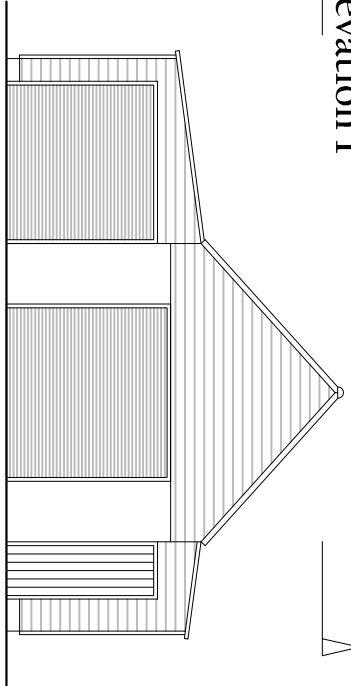

ELEVATION 1 1:100

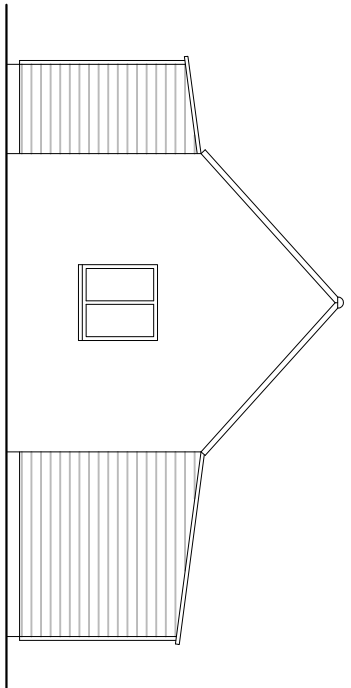


ELEVATION 3 1:100

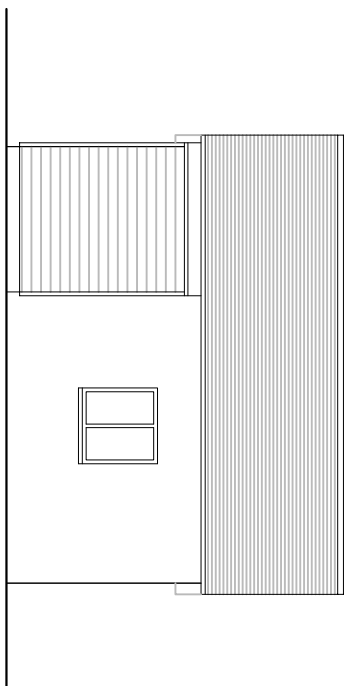


ELEVATION 4 1:100


BUILDING 3 (BARN AGRICULTURAL USE)

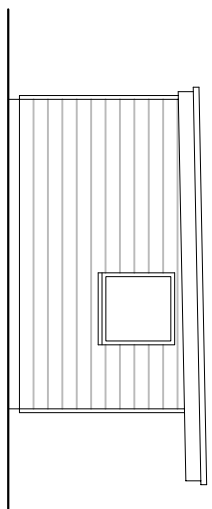


ELEVATION 2 1:100

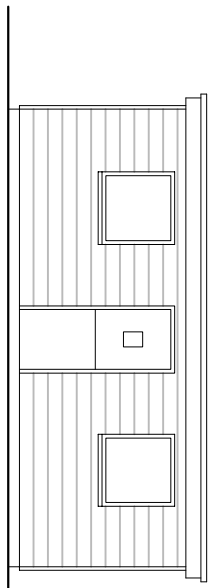

ELEVATION 1 1:100

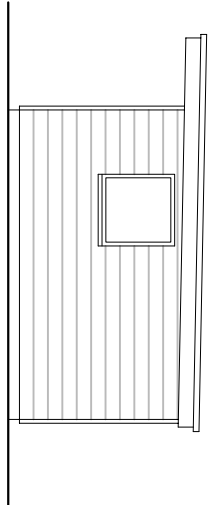


ELEVATION 3 1:100

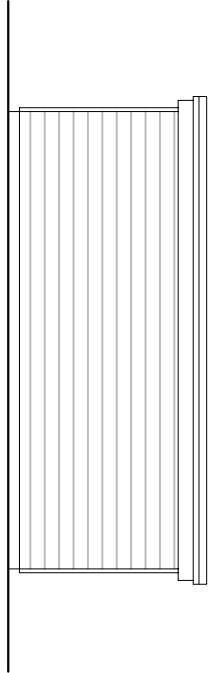


ELEVATION 4 1:100


BUILDING 4 (OFFICE USE)

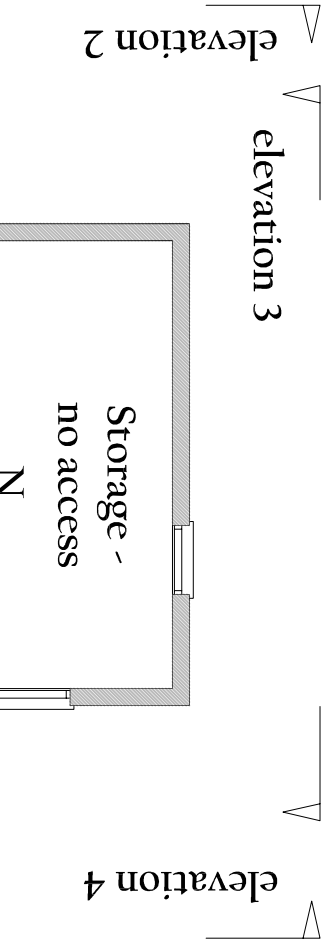

PLAN (building 3) 1:100

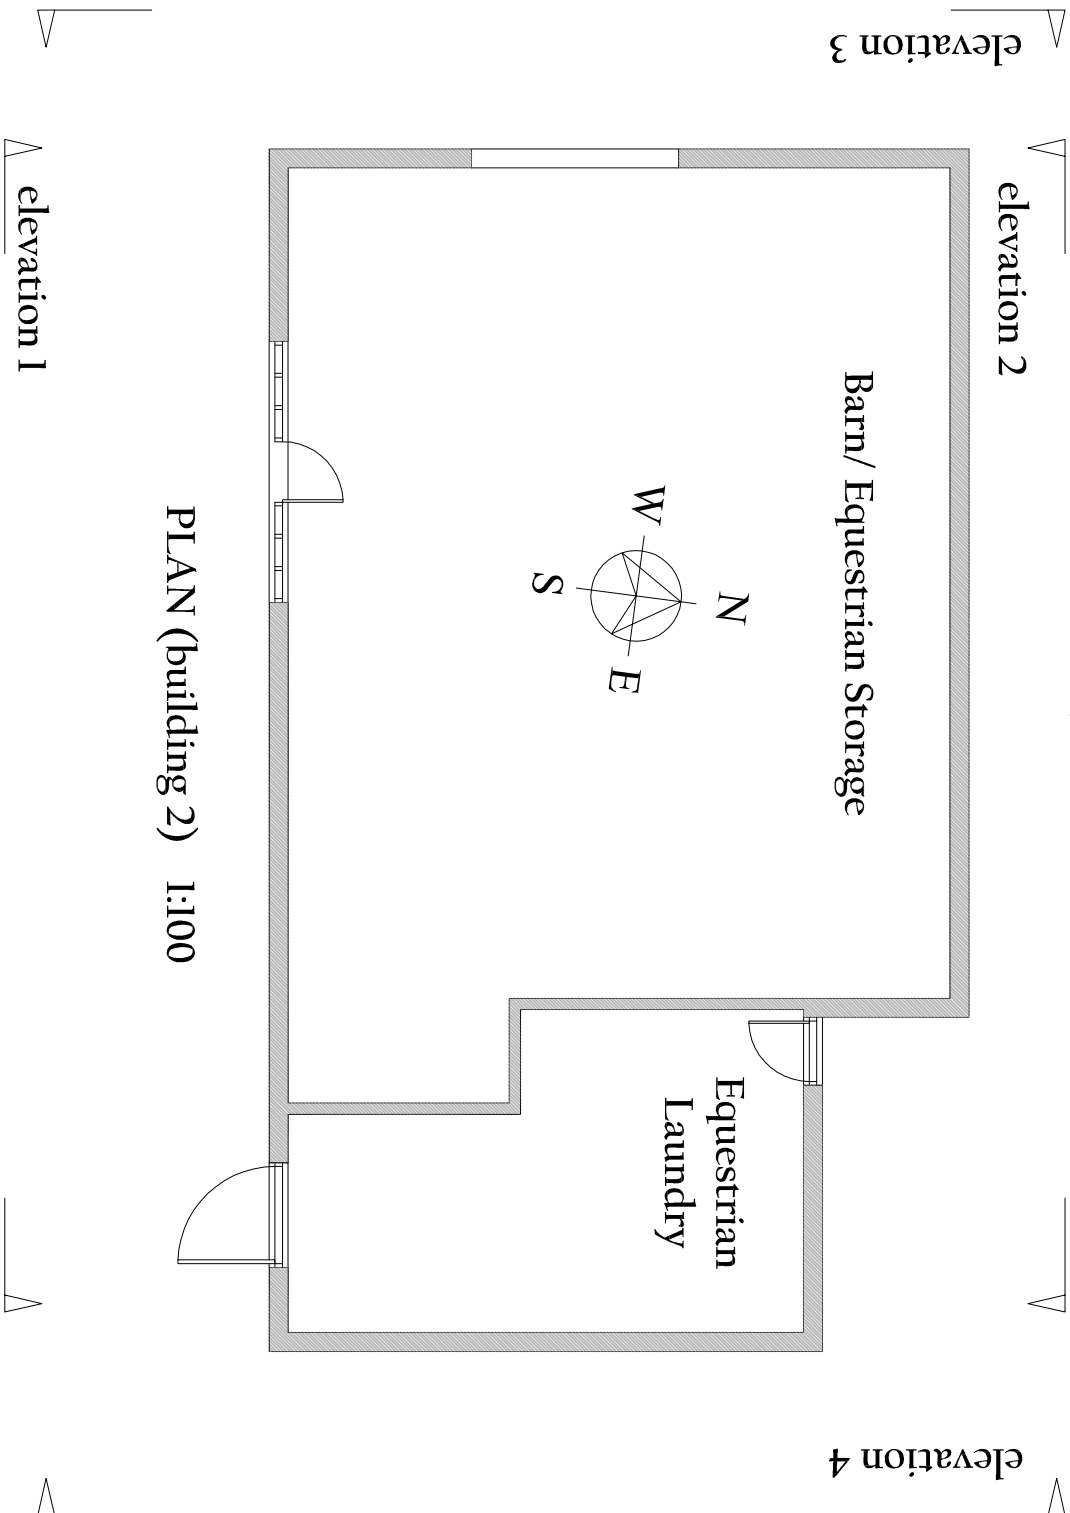

PLAN (building 2) 1:100

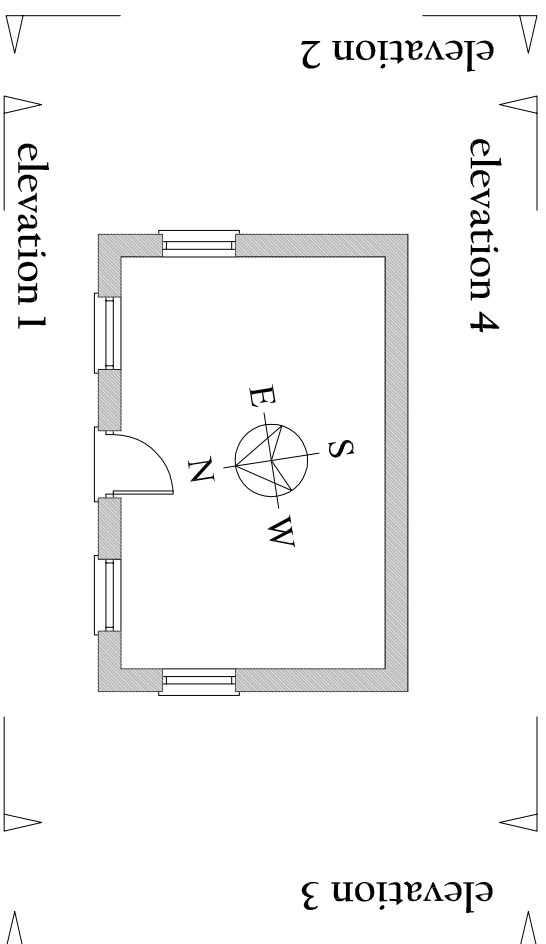

PLAN (building 4) 1:100
Office

