



BOWSHOTS STUD FARM, COWFOLD ROAD, WEST GRINSTEAD, HORSHAM, RH13 8LY


A Prior Approval Application for a single storey stable building with 15 stalls for horses, ancillary storage space for the grooming, care and breeding of horses and a horse walker enclosure and a sand path between existing and new buildings. Demolition of the existing 5 stall stable building.

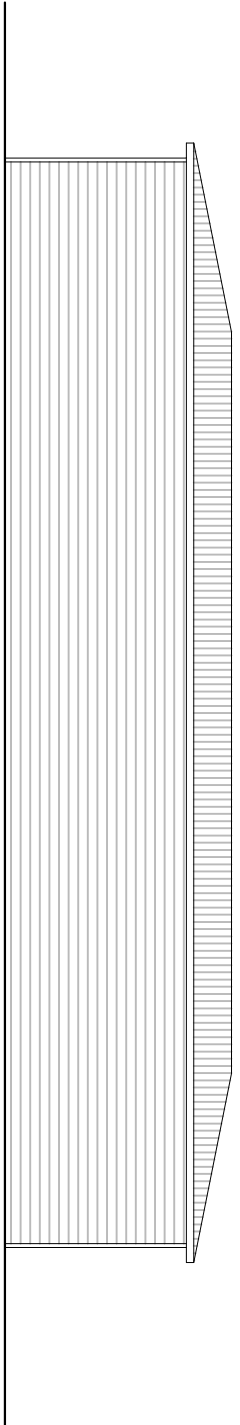


ELEVATION 2 1:100

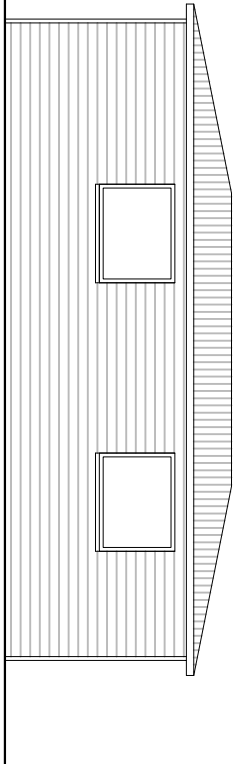

ELEVATION 3 1:100

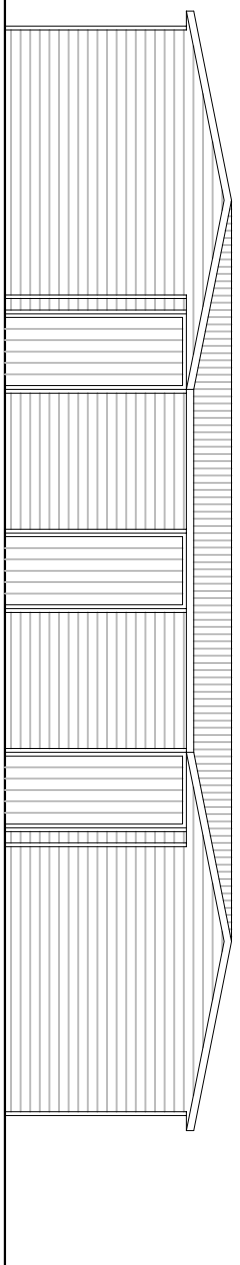


ELEVATION 1 1:100

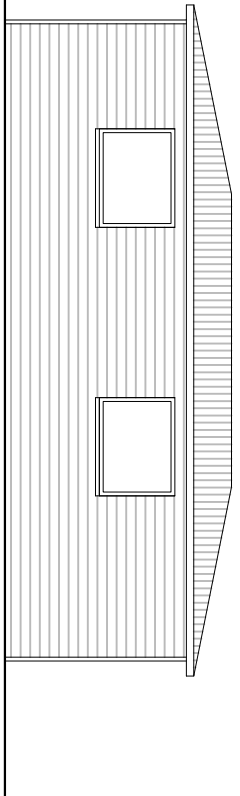

ELEVATION 4 1:100

BUILDING 5 (STABLES) - to be demolished

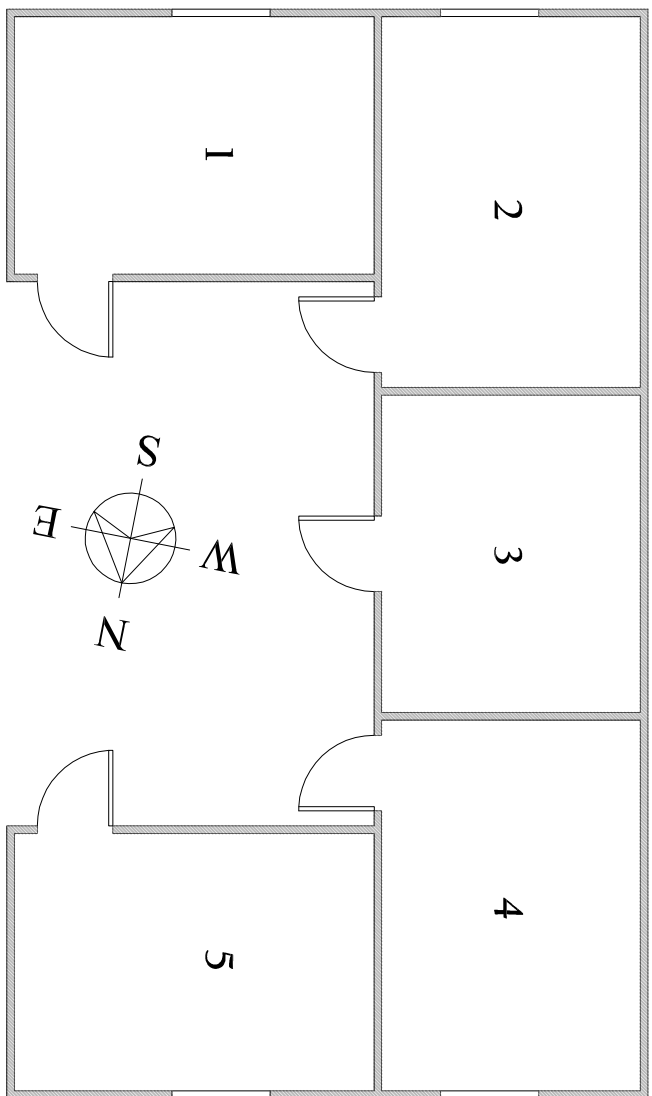


elevation 2
elevation 3
elevation 1


elevation 4

Stables


PLAN (building 5) 1:100 - to be demolished

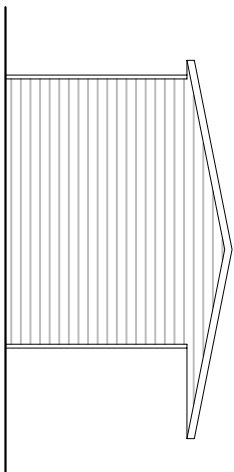


ELEVATION 3 1:100

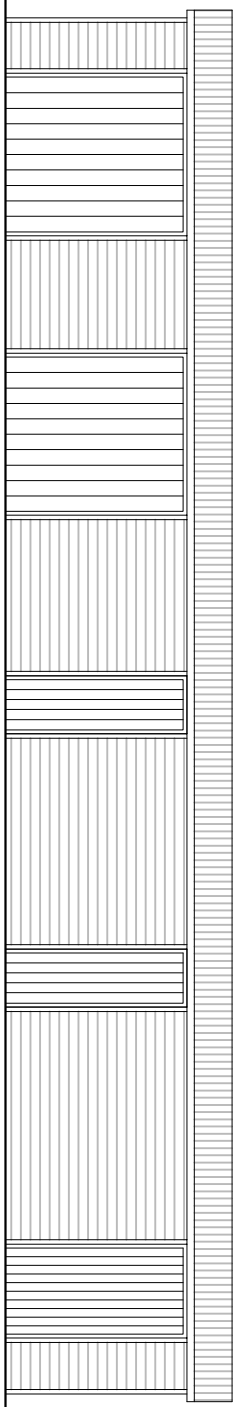

ELEVATION 1 1:100

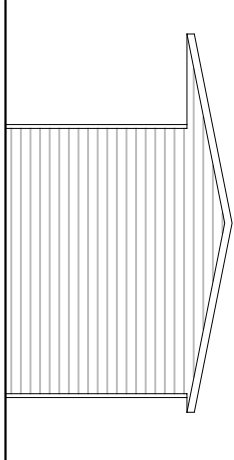


ELEVATION 2 1:100

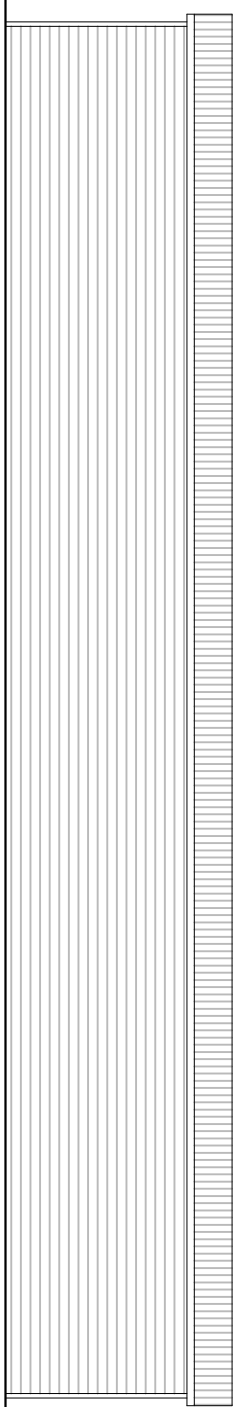


ELEVATION 4 1:100

BUILDING 6 (STABLES AND STORAGE)

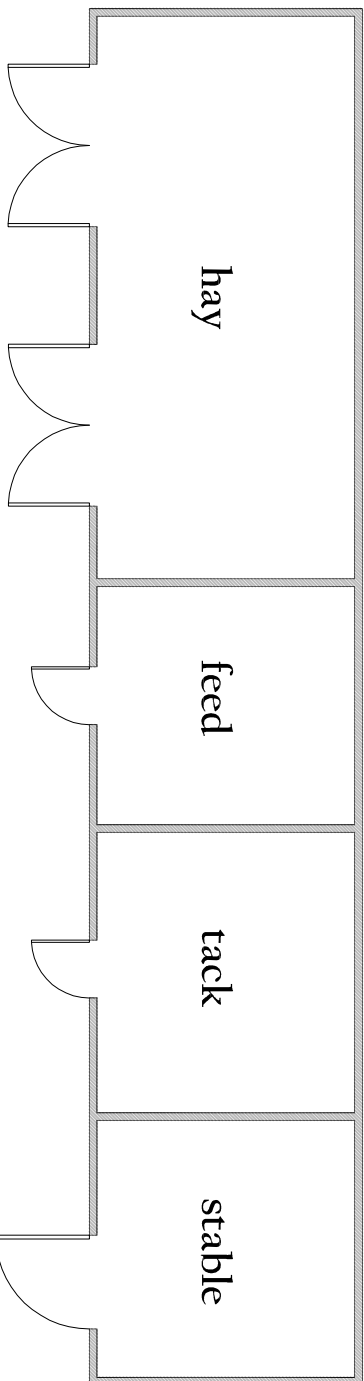

elevation 4
elevation 3
elevation 1

Stables and Storage
PLAN (building 6) 1:100

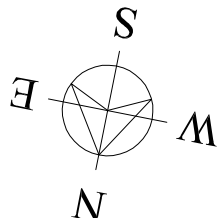

elevation 2

