
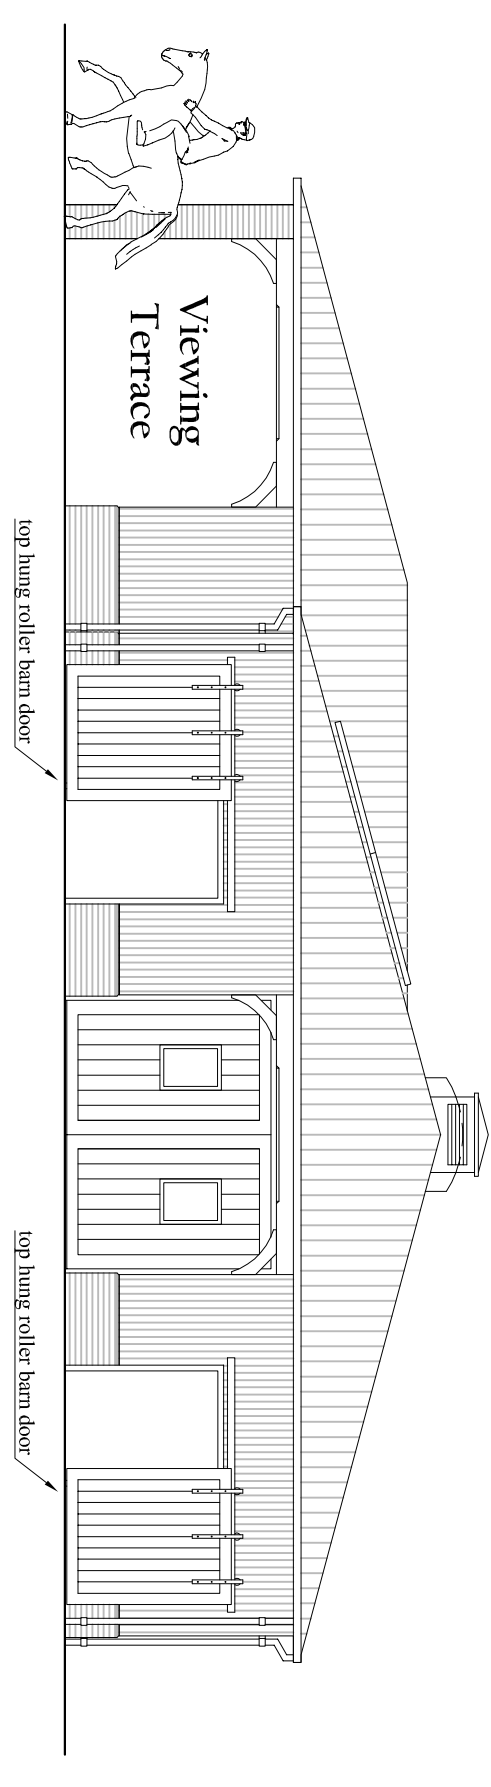


A Prior Approval Application for a single storey stable building with 15 stalls for horses, ancillary storage space for the grooming, care and breeding of horses and a horse walker enclosure and a sand path between existing and new buildings. Demolition of the existing 5 stall stable building.


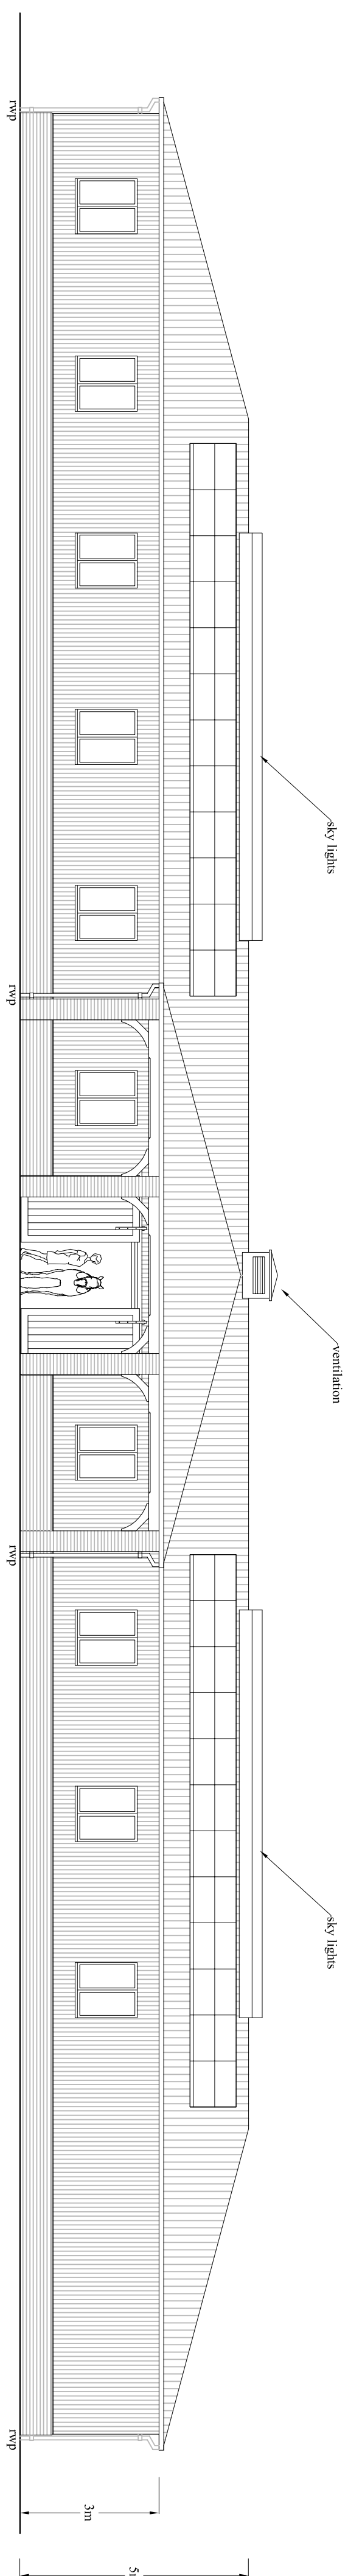


WEST FACING ELEVATION 1:100



SOUTH FACING ELEVATION 1:100

Elevation 1

Elevation 4

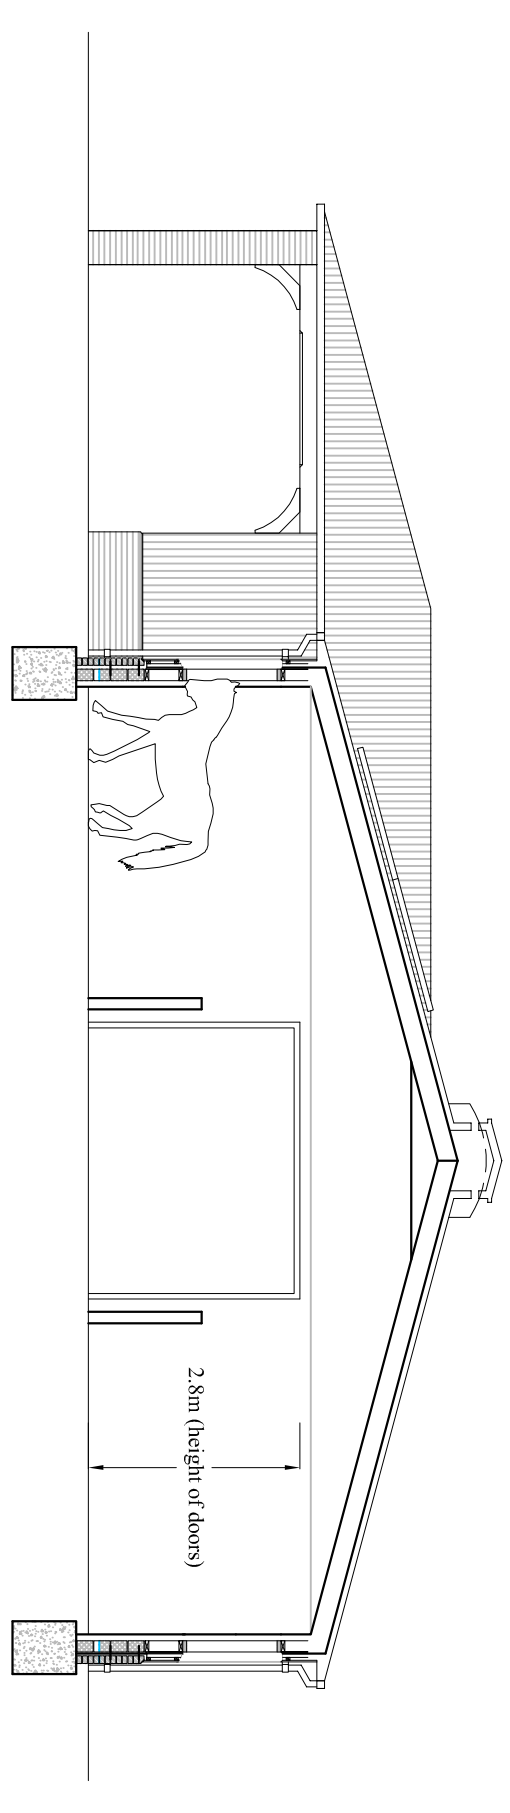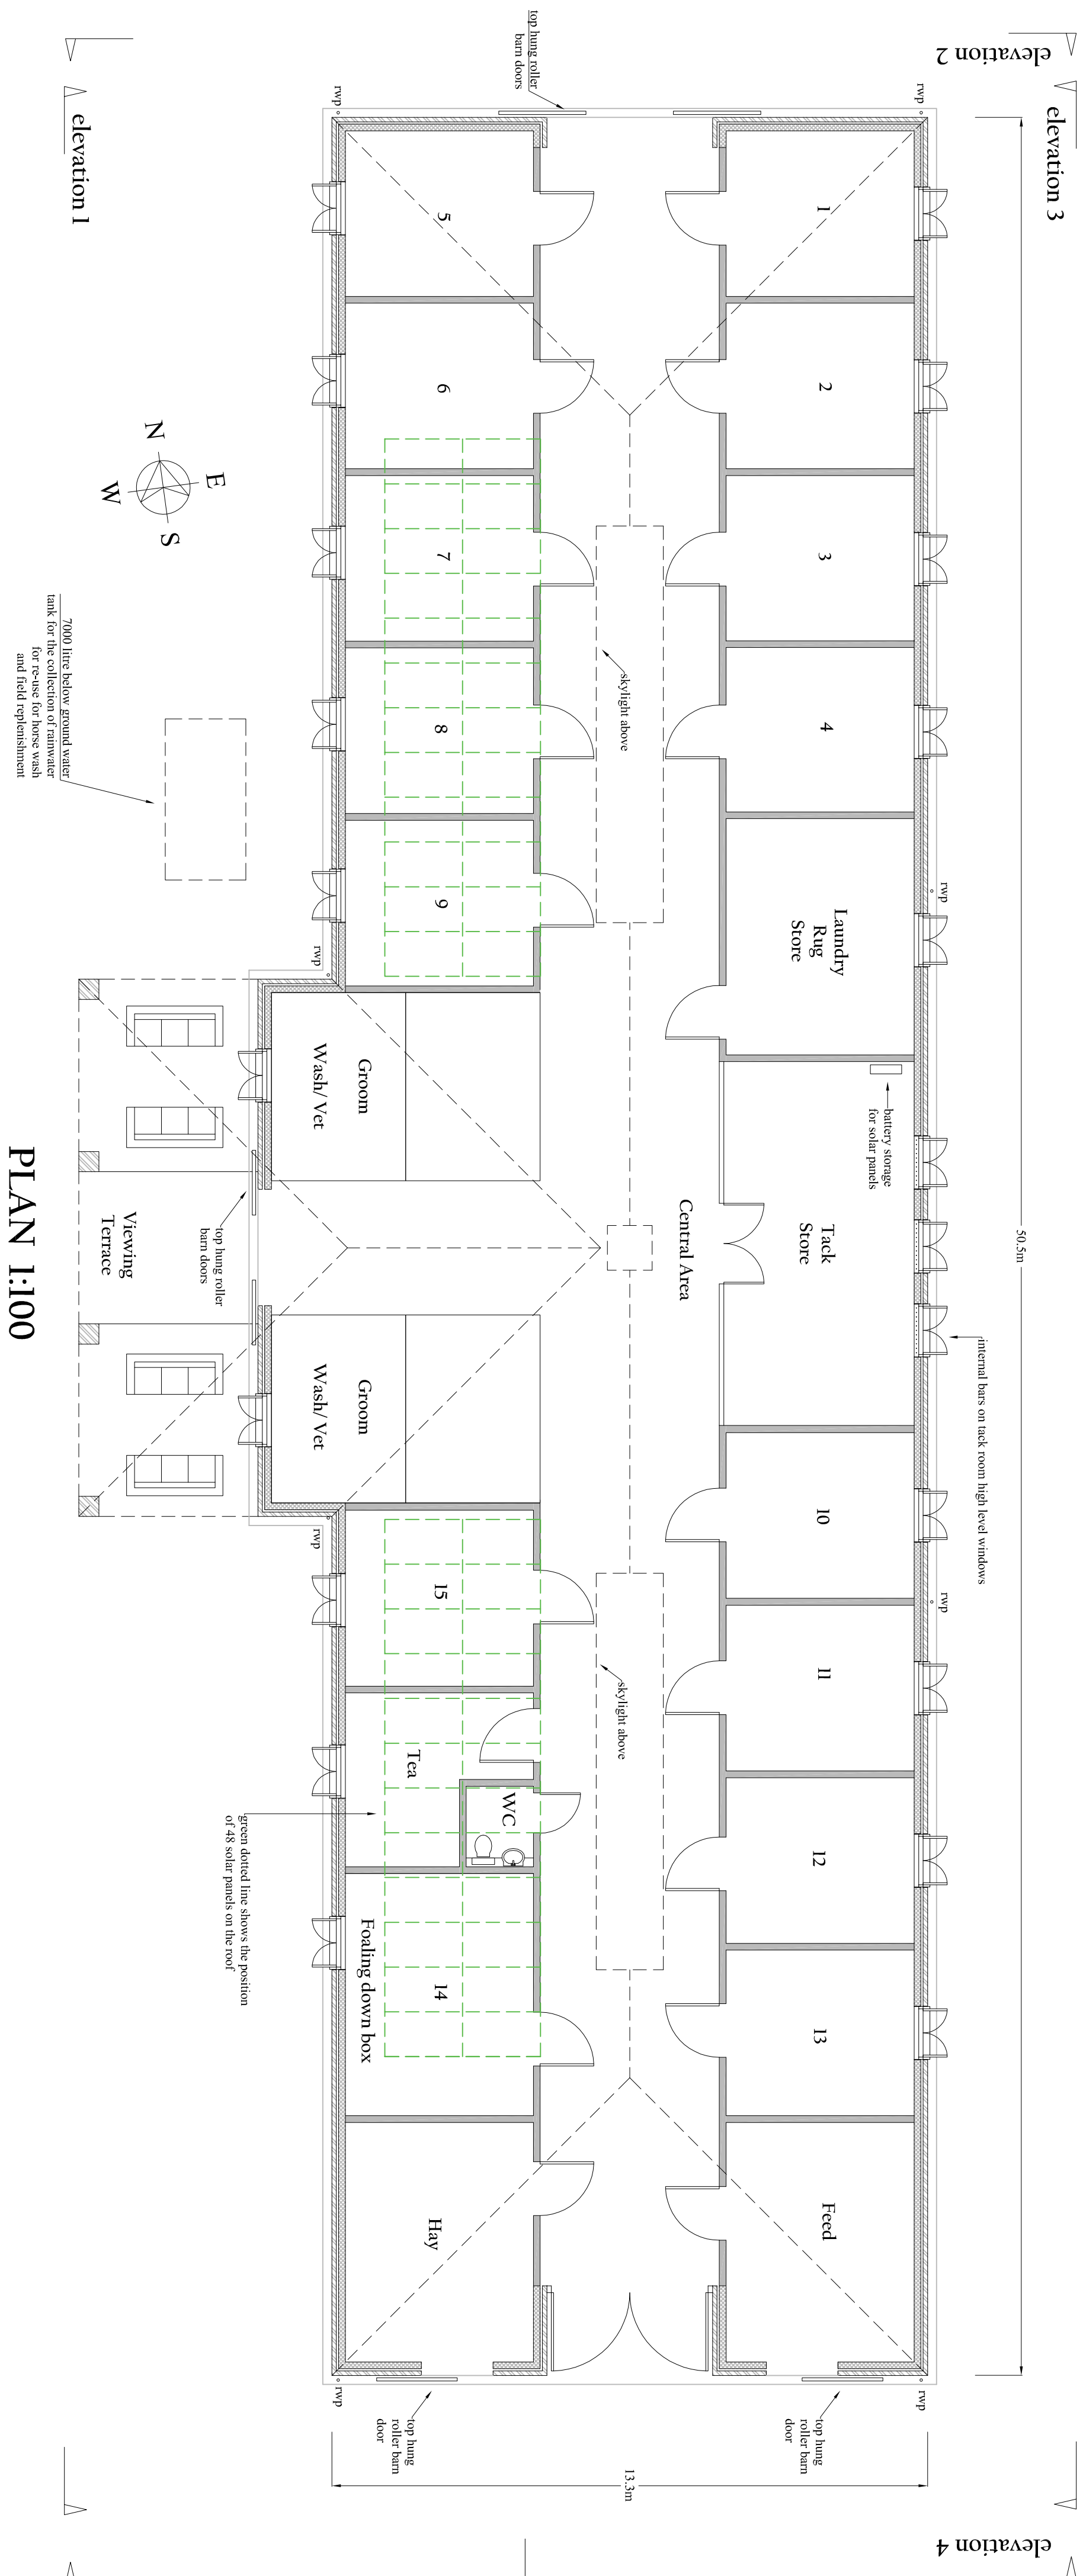

SECTION 1:100

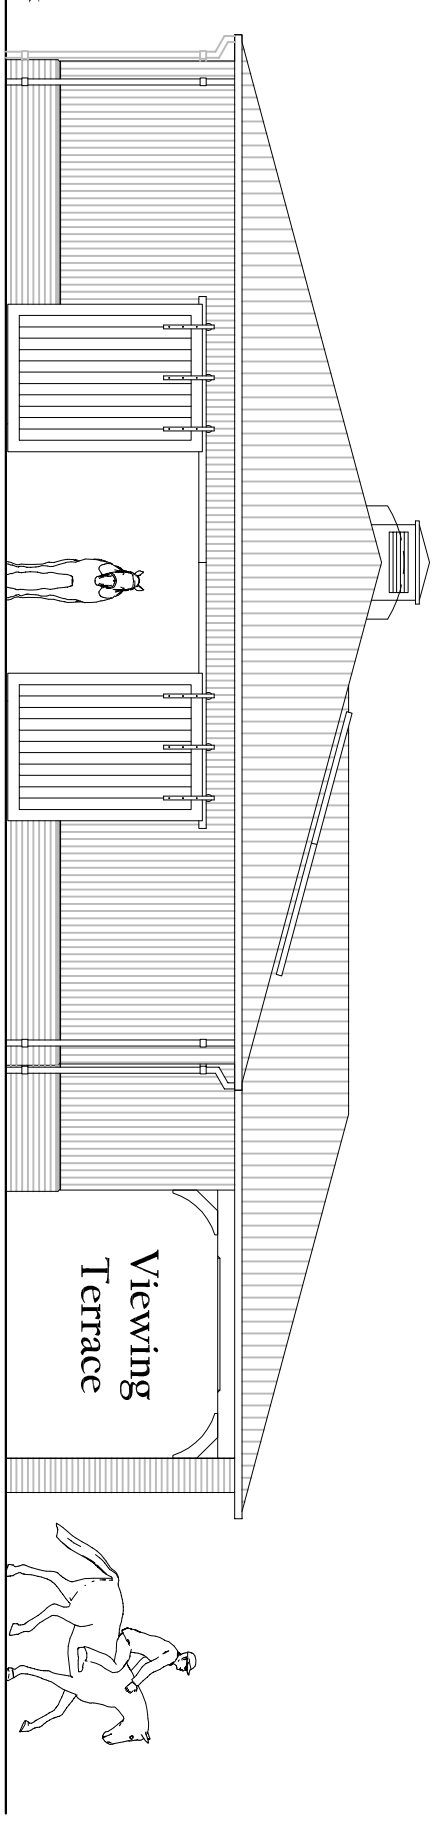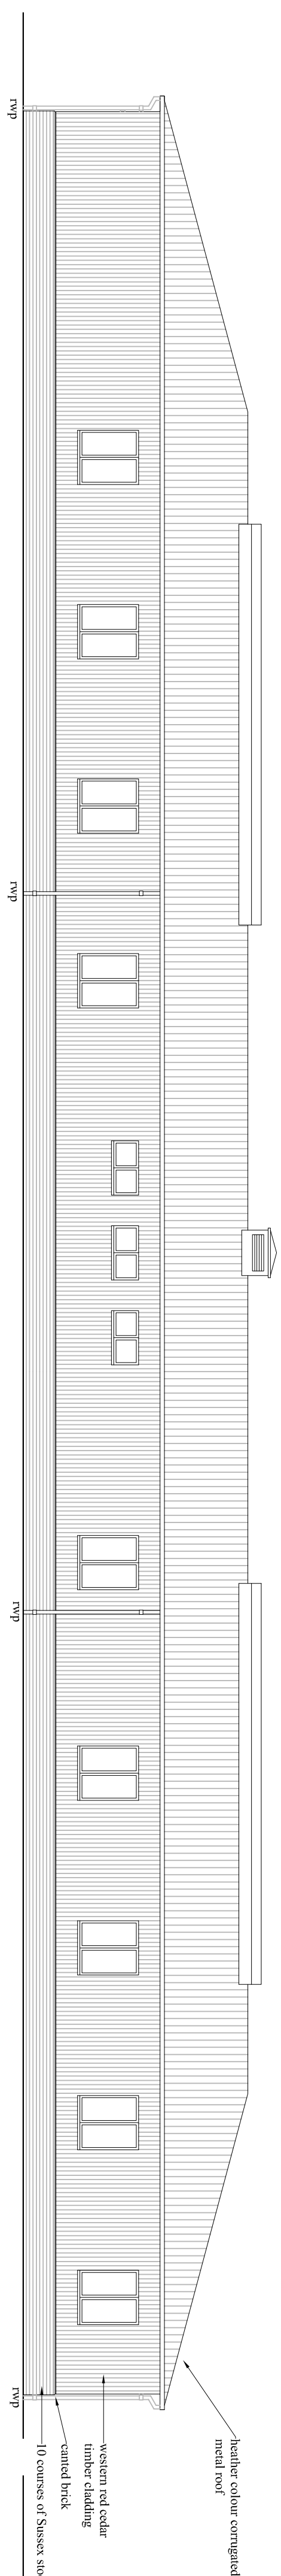

EAST FACING ELEVATION 1:100

NORTH FACING ELEVATION 1:100

Elevation 3

Elevation 2

JAMES BRECKELL: ARCHITECT: ARB: RIBA