

Brook Lane, RH12 4BS


1785 - 1.000_Rev A

CLIENT	MR JOHN BRAIDWOOD
RIBA STAGE	STAGE 0 – STRATEGIC DEFINITION
DRAWING	EXISTING OS & BLOCK PLAN
DATE	JULY 2025
SCALE	1:500 / 1250 @ A1


NOTES :

PROPOSED PLANNING BOUNDARY

LAND IN APPLICATION OWNERSHIP

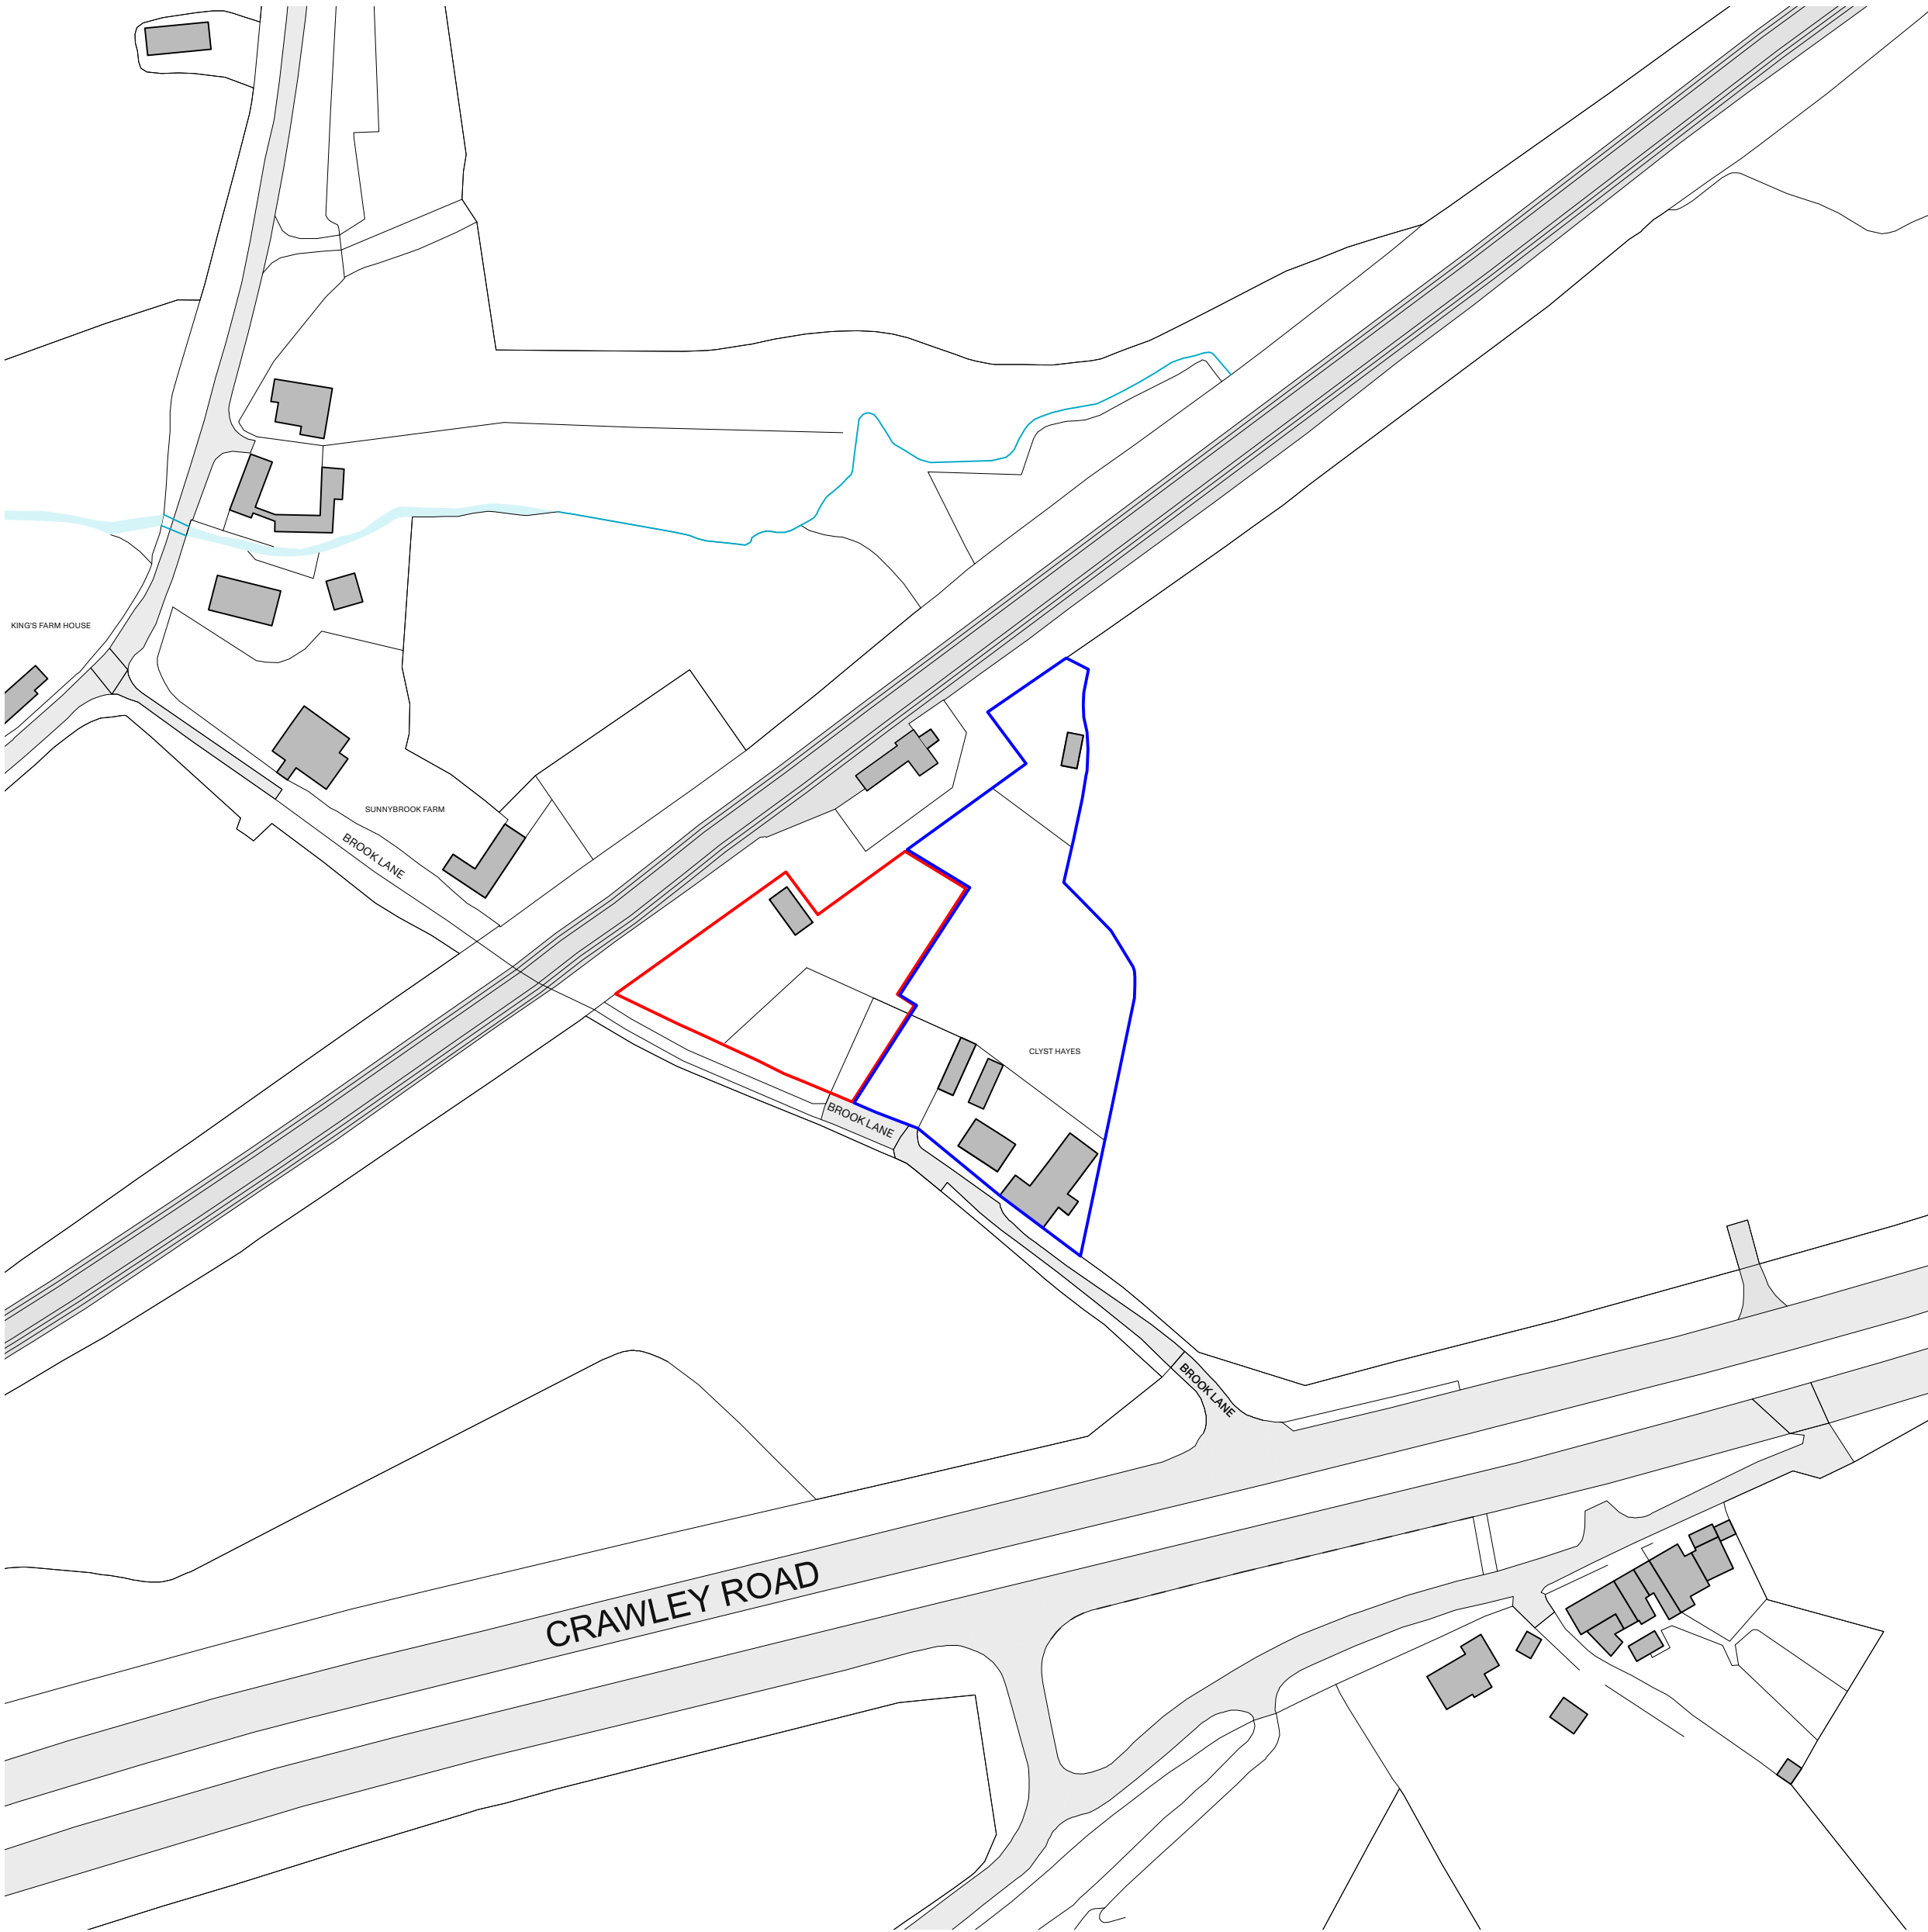

N
AS EXISTING LOCATION PLAN
0m 10 20 30 40 50 100
1:1250 Scale Bar

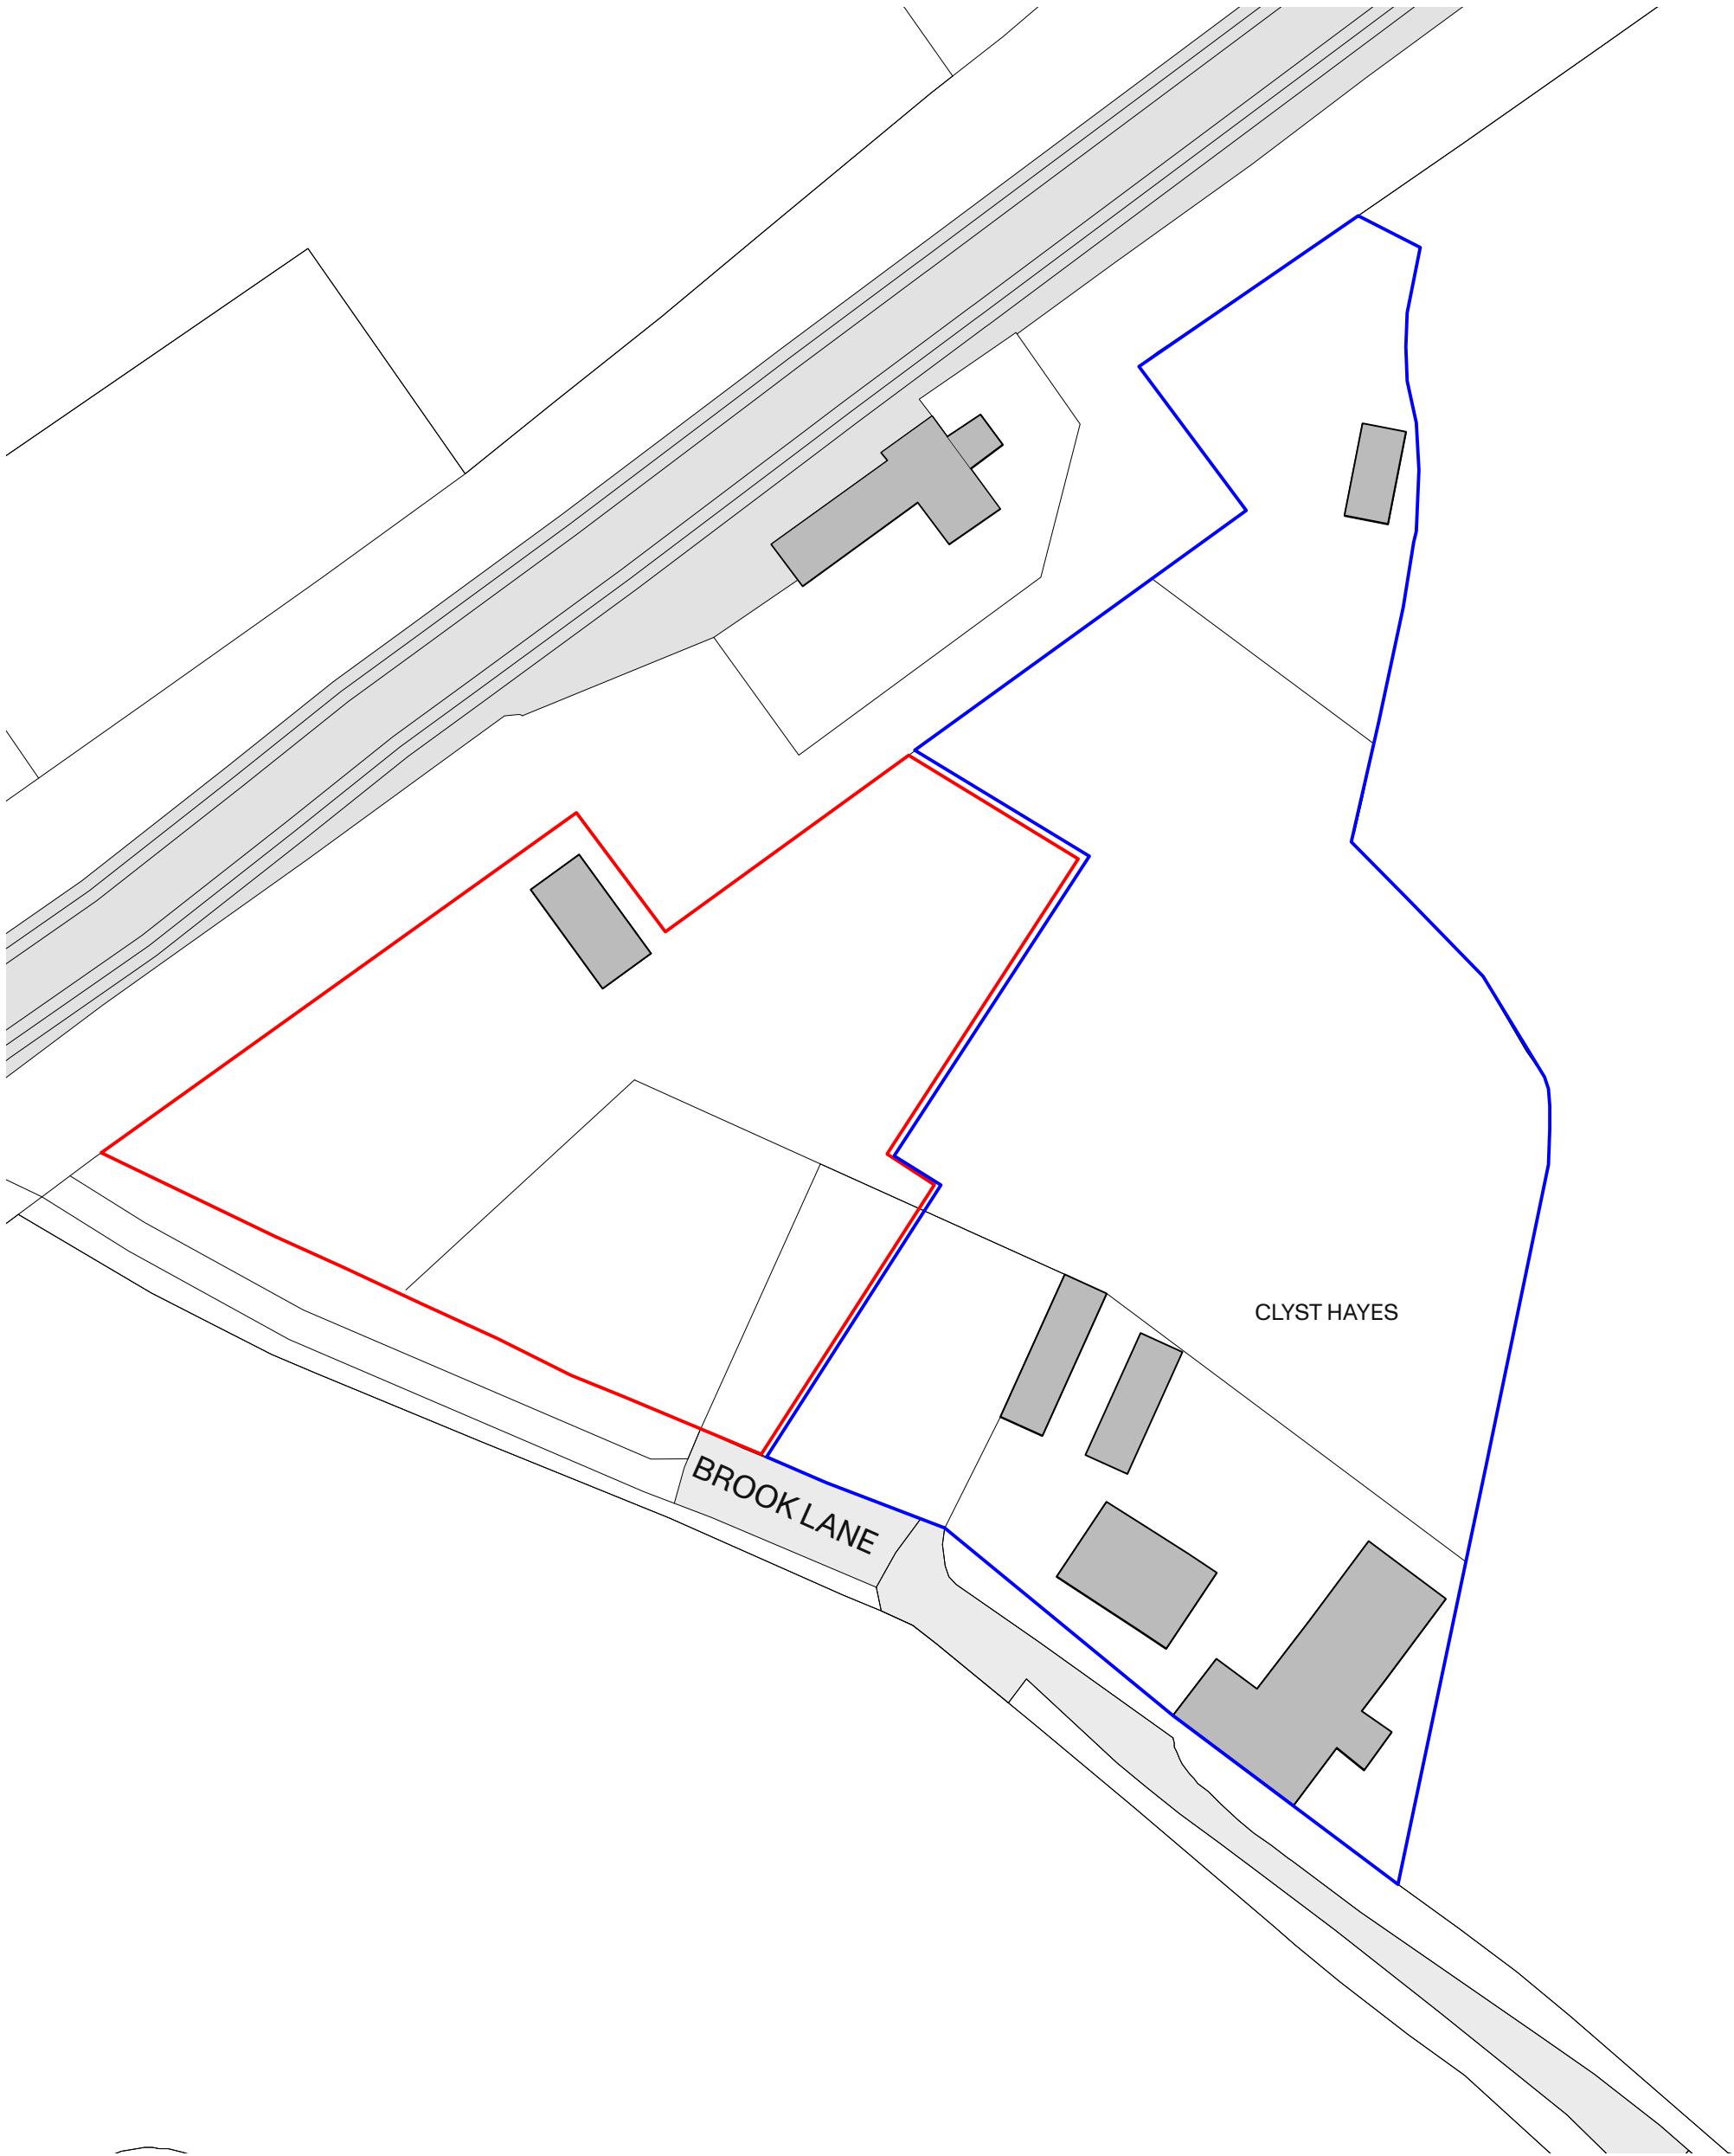

N
AS EXISTING BLOCK PLAN
0m 10 20 30 40 50
1:500 Scale Bar

TOTAL SITE AREA 1997 sqm

REV	DATE	COMMENT	BY
A	26.08.26	BOUNDARY AMENDED	OM

PRINT DRAWING AT A1

N.B. Unless otherwise noted this drawing is not to be used for construction purposes. If indicated as feasibility this drawing is subject to a detailed site investigation, including ground conditions/contaminates, drainage design and planning / density negotiations. The layout may be based upon an enlargement of an os sheet or other small scale plans and its accuracy needs to be verified by survey. CDM regulations have not been fully considered.

