

Brook Lane	
1785 - 1.001_ Rev A	
CLIENT	MR JOHN BRAIDWOOD
RIBA STAGE	STAGE 0 – STRATEGIC DEFINITION
DRAWING	EXISTING SITE PHOTOS
DATE	JULY 2025
SCALE	1:500 @ A1

NOTES :

PROPOSED PLANNING BOUNDARY

LAND IN APPLICATION OWNERSHIP



1. VIEW OF CLYST HAYES FROM BROOK LANE



2. VIEW ACROSS APPLICATION SITE



3. VIEW TOWARDS ADJOINING SITE





4. VIEW OF OUTBUILDING ON SITE



5. VIEW OF BROOK LANE BOUNDARY



6. VIEW OF RAILWAY BOUNDARY

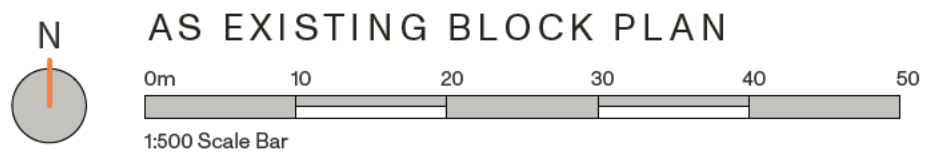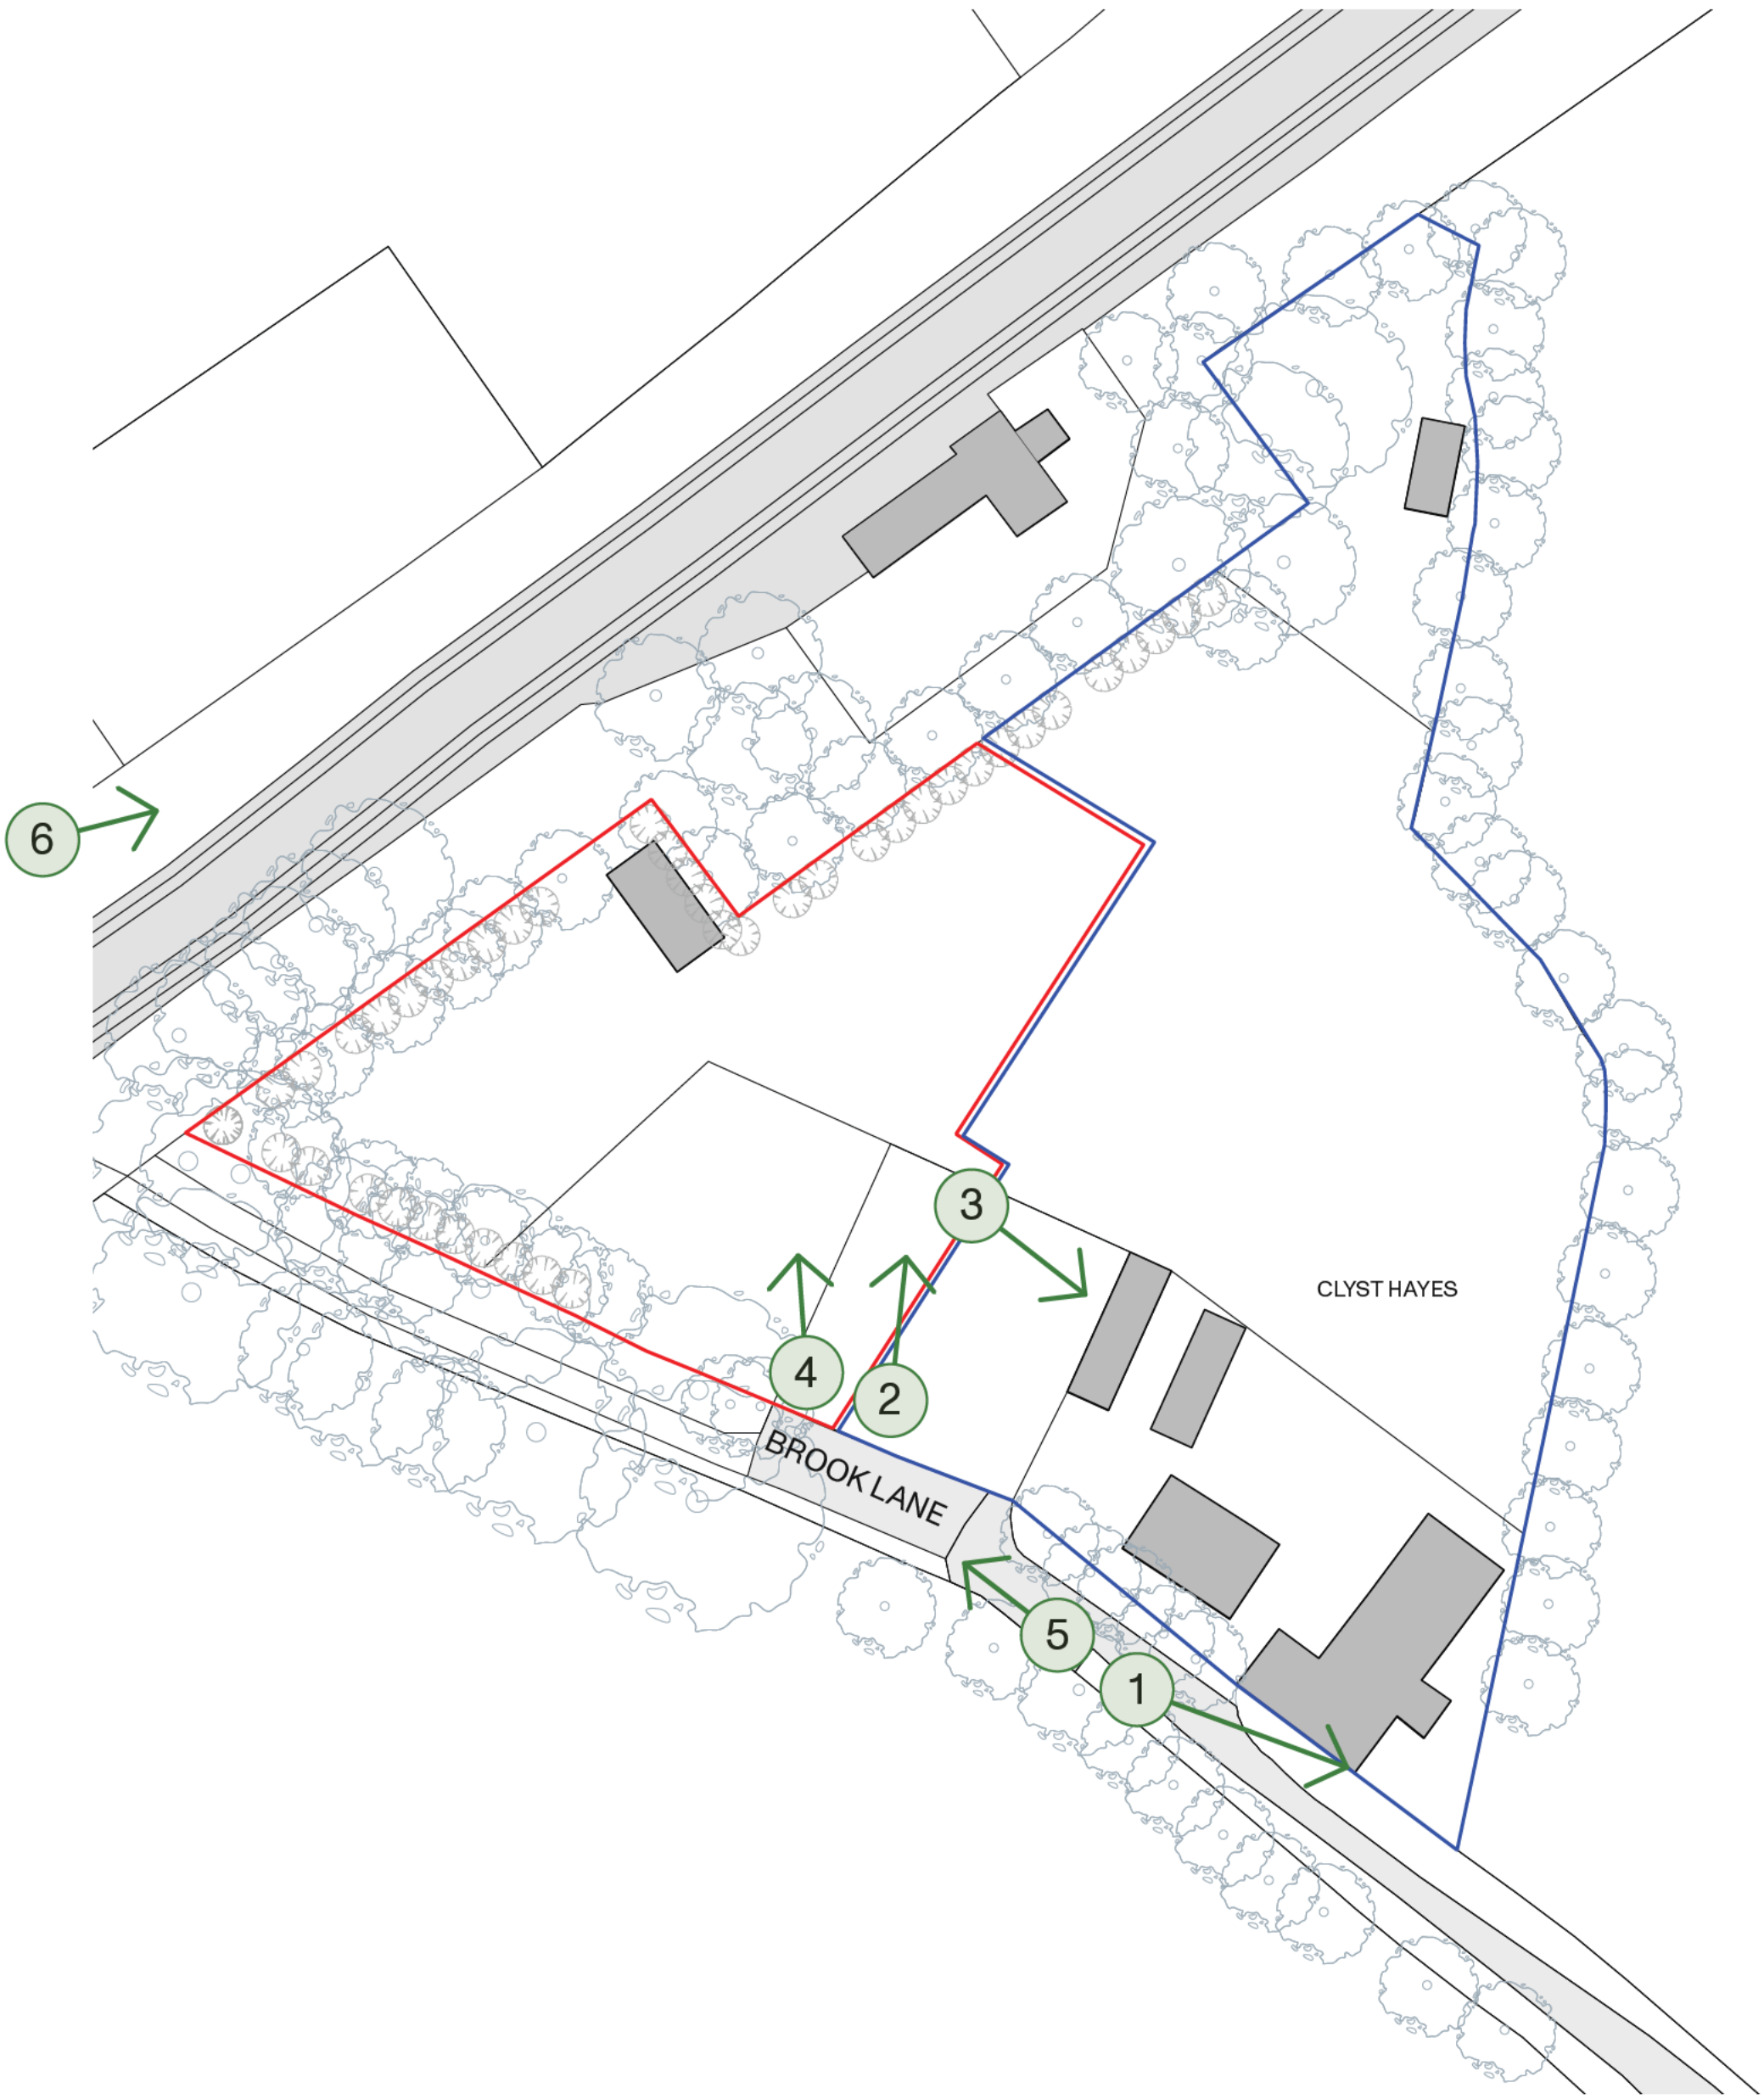

REV	DATE	COMMENT	BY
A	26.08.26	BOUNDARYAMENDED	OM

