



Brook Lane	
1785 - 3.003_Rev A	
CLIENT	MR JOHN BRAIDWOOD
RIBA STAGE	STAGE 3 - PLANNING
DRAWING	HOUSE 1 PROPOSED ELEVATIONS
DATE	NOVEMBER 2025
SCALE	1:50 @ A1

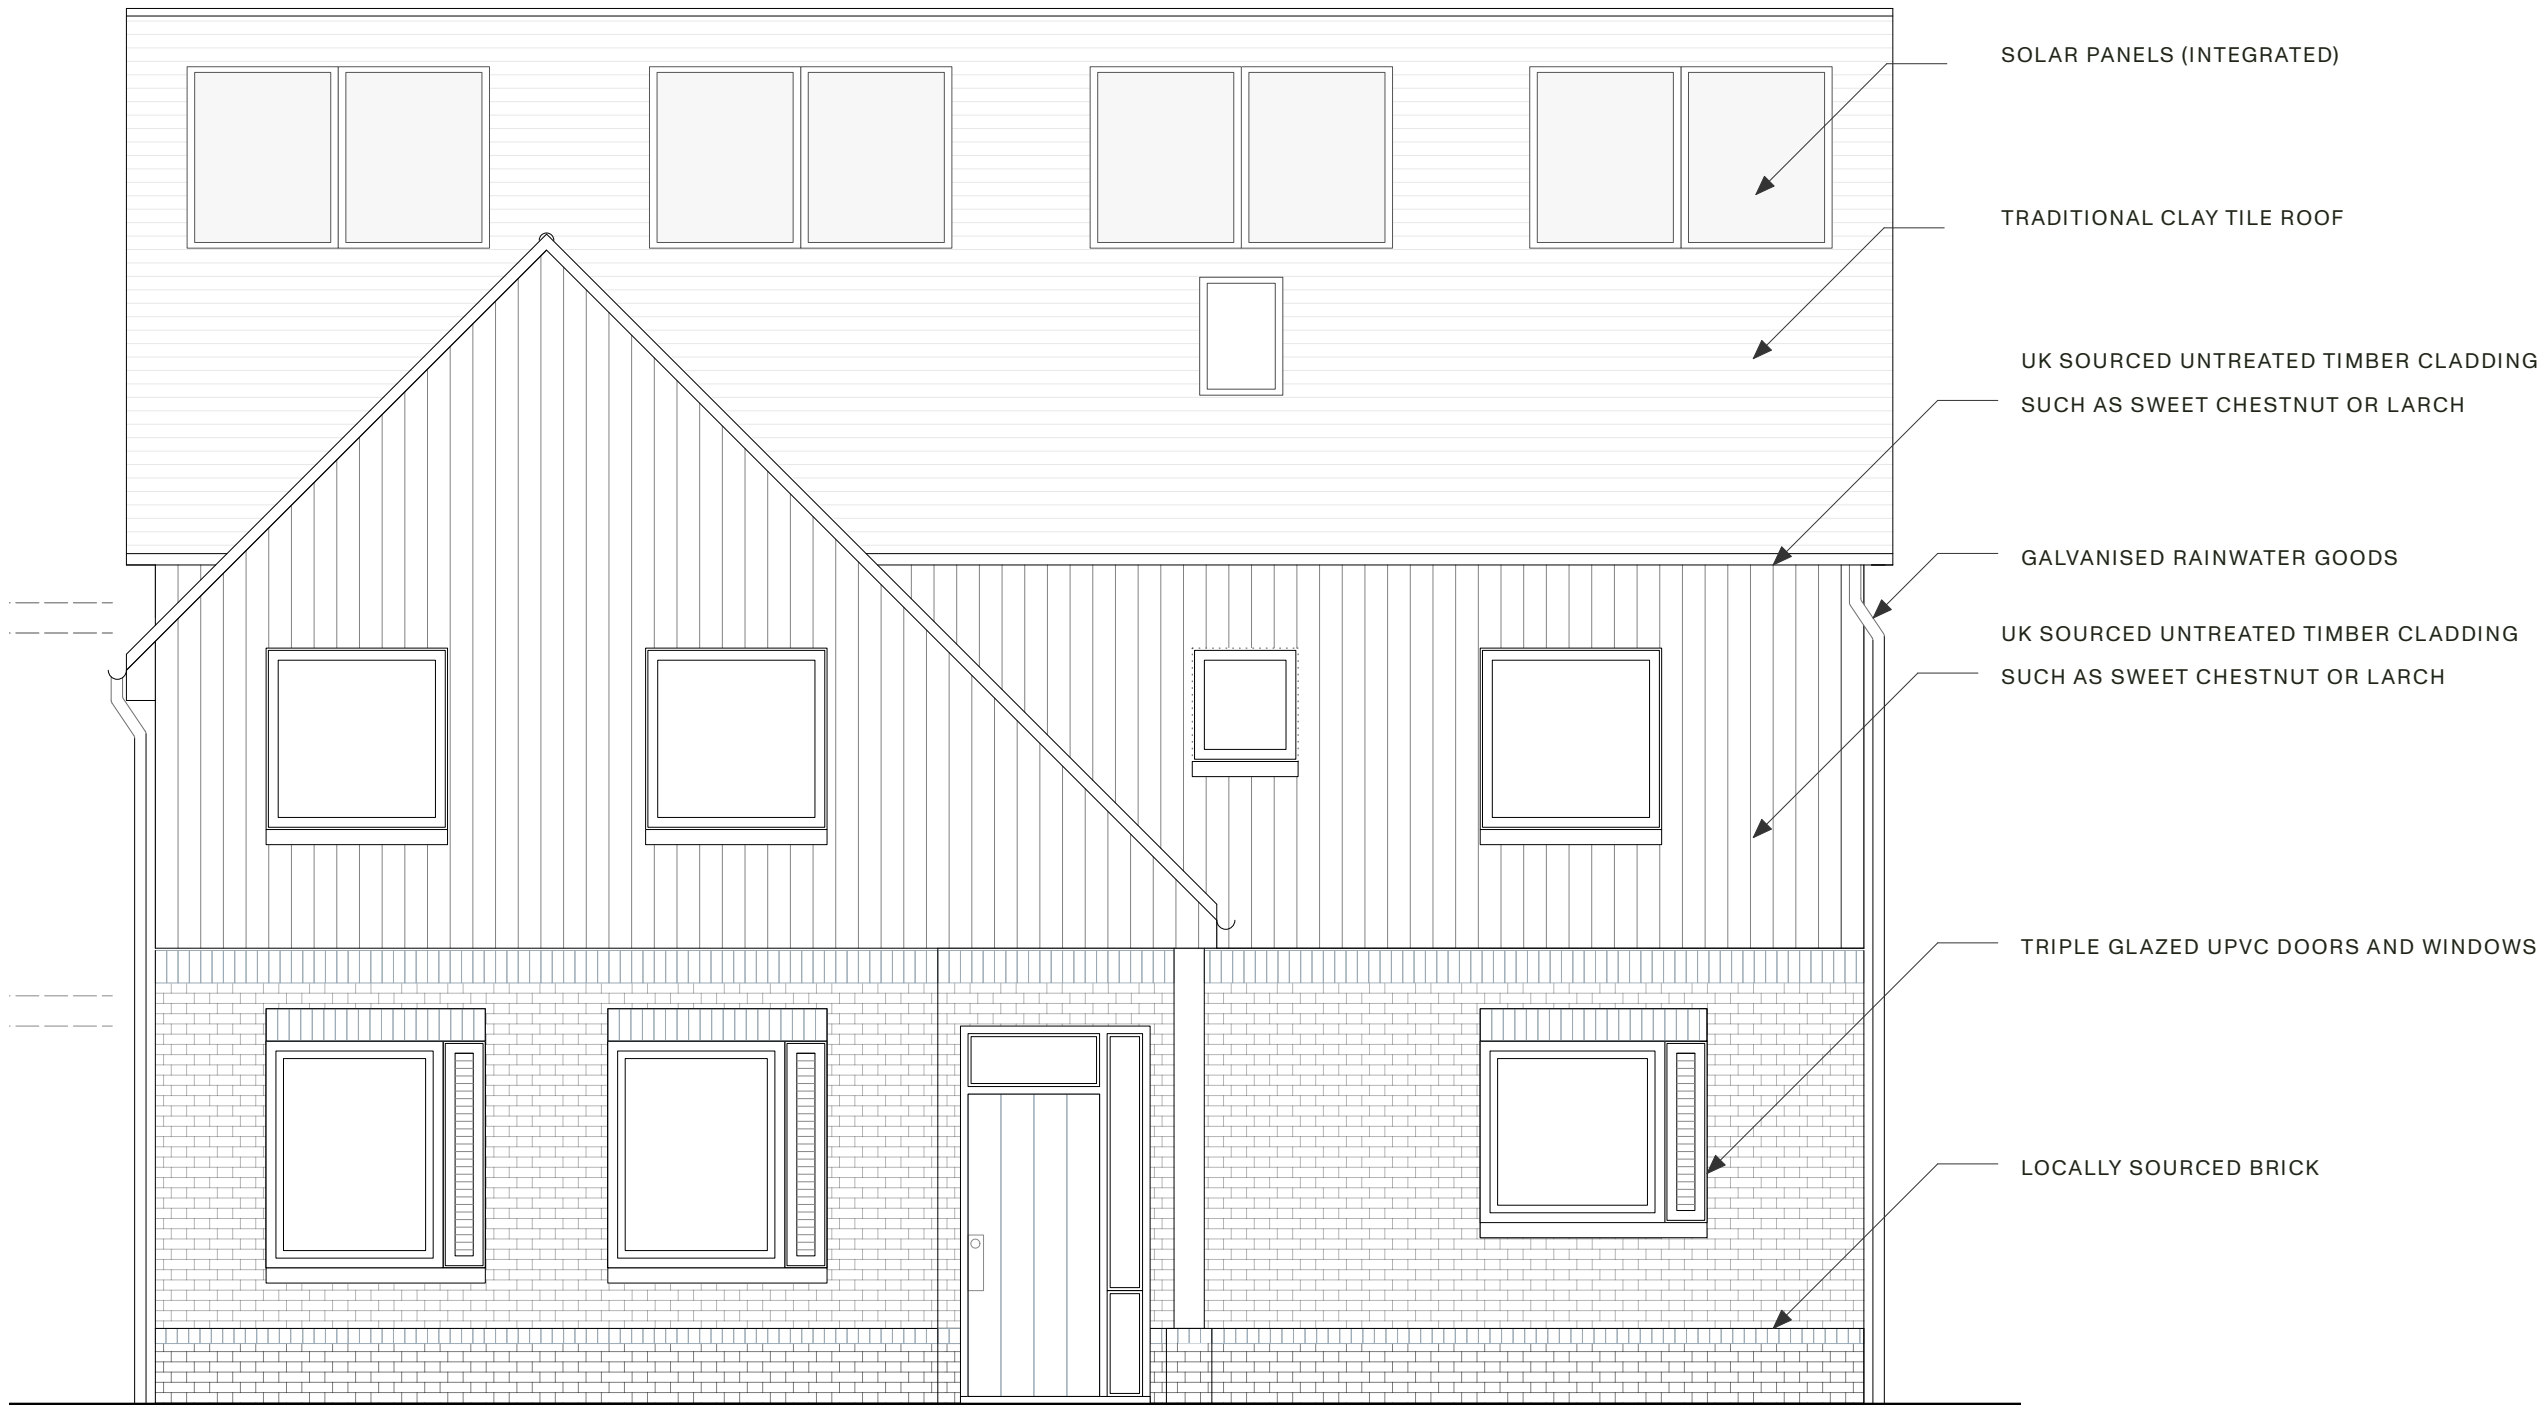

AS PROPOSED FRONT ELEVATION (EAST)



AS PROPOSED SIDE ELEVATION (NORTH)

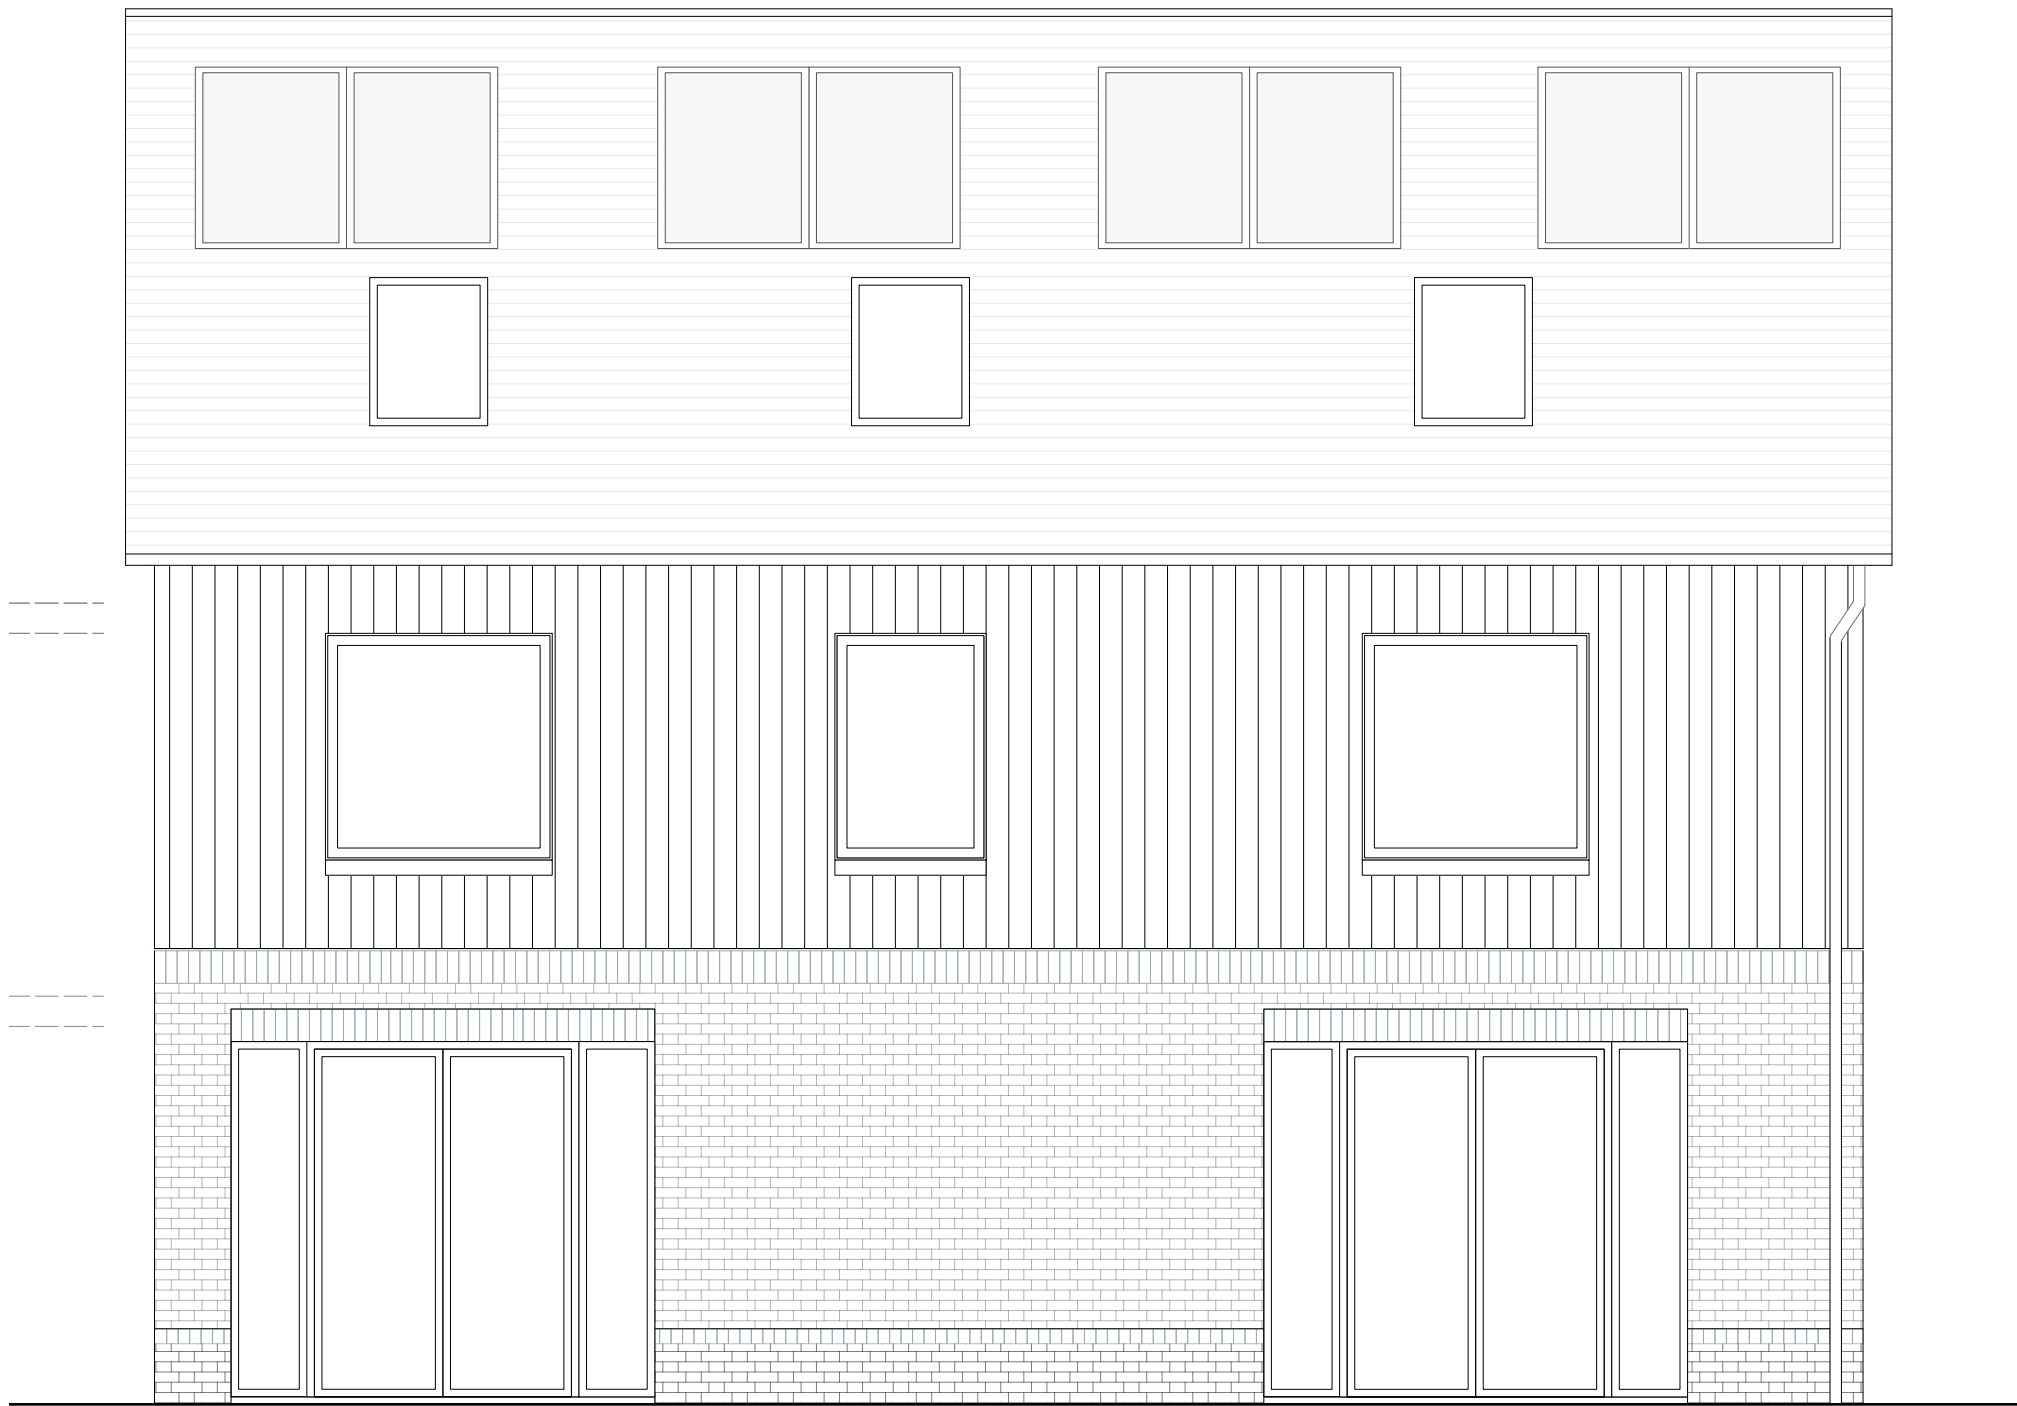

AS PROPOSED REAR ELEVATION (WEST)



AS PROPOSED SIDE ELEVATION (SOUTH)



AS PROPOSED OS PLAN			
REV	DATE	COMMENT	BY
A	26.08.26	KEY PLAN AMENDED	OM