



TRANSVERSE GABLE ROOFS

DUAL MATERIALS TO ELEVATIONS

CHESTNUT POST AND RAIL FENCING



NATURAL TIMBER CLADDING UPPER LEVEL

MASONRY LOWER LEVEL

PITCHED GABLE END ROOFS



LARGE COVERED PORCH

LOW MASONRY WALL AND TIMBER POSTS




ROOF OVERHANG

NATURAL CLAY TILES

NATURAL TIMBER CLADDING

MASONRY PLINTH

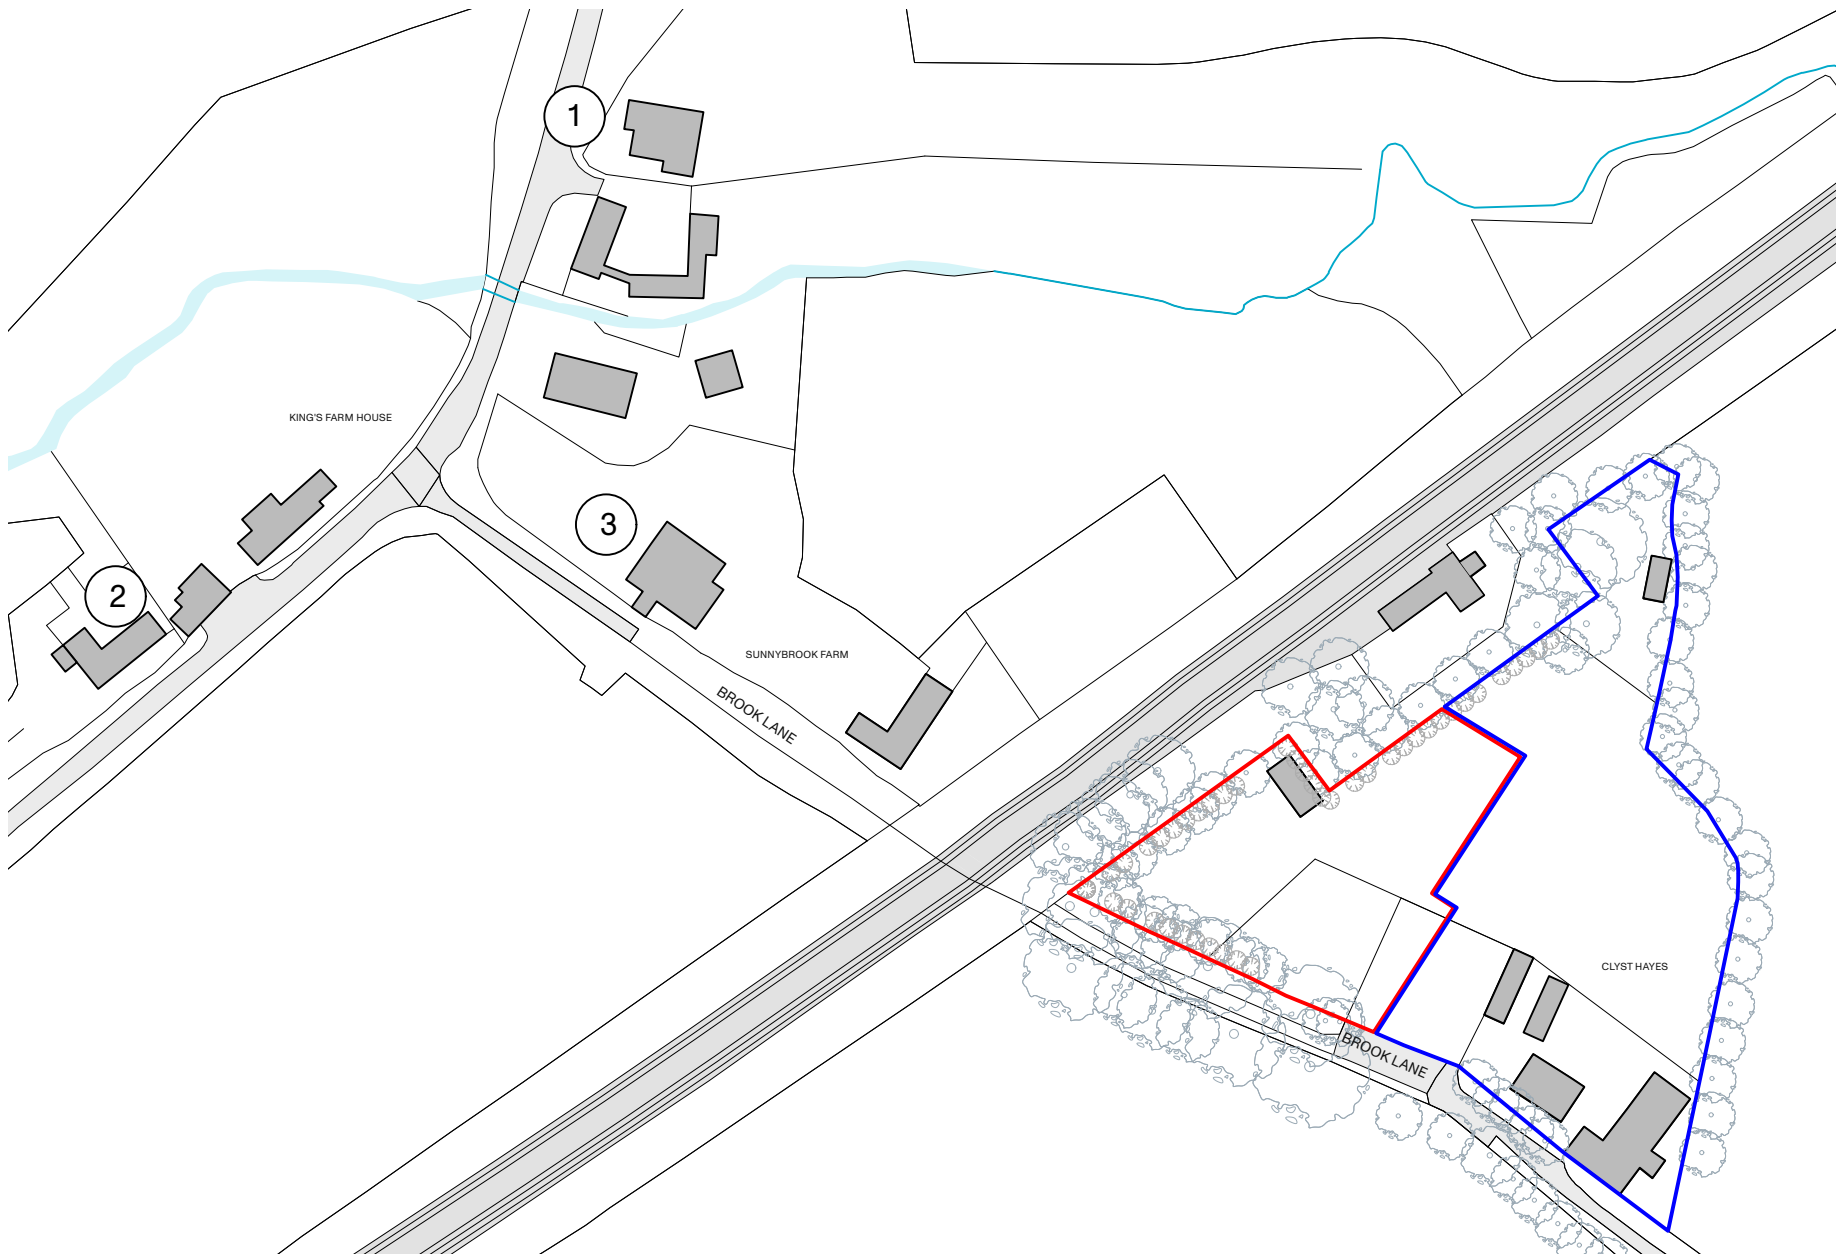

AS EXISTING OS PLAN

0m 10 20 30 40 50 100

1:1250 Scale Bar

N

| Brook Lane         |                    |
|--------------------|--------------------|
| 1785 - 3.005_Rev A |                    |
| CLIENT             | MR JOHN BRAIDWOOD  |
| RIBA STAGE         | STAGE 3 – PLANNING |
| DRAWING            | REFERENCE PHOTOS   |
| DATE               | NOV 2025           |
| SCALE              | - @ A1             |

| REV | DATE     | COMMENT          | BY |
|-----|----------|------------------|----|
| A   | 26.08.26 | KEY PLAN AMENDED | OM |
|     |          |                  |    |
|     |          |                  |    |
|     |          |                  |    |
|     |          |                  |    |