




AS PROPOSED FRONT ELEVATION (EAST)

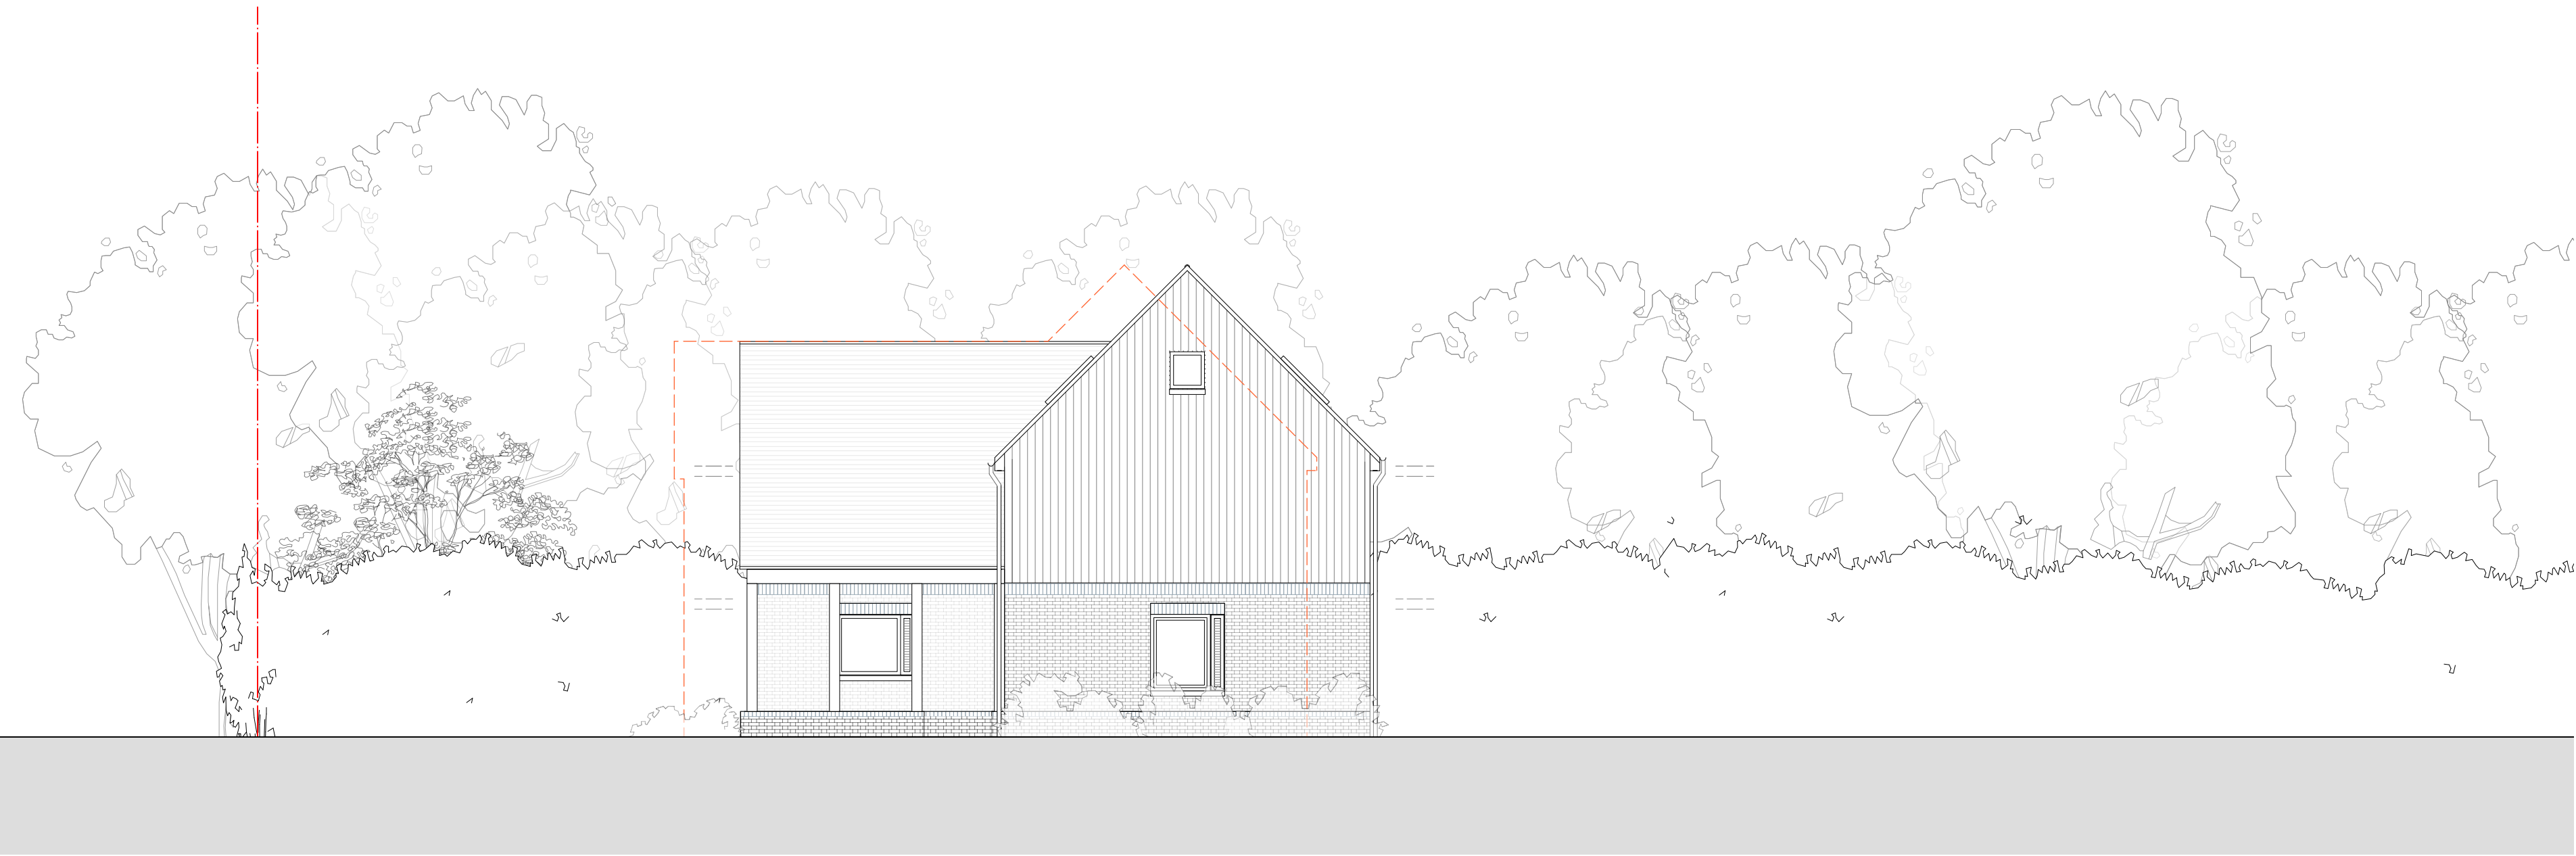

AS PROPOSED SIDE ELEVATION (NORTH)

----- DASHED LINE DENOTES HOUSE 2 IN FOREGROUND

Brook Lane	
1785 - 3.006_Rev A	
CLIENT	MR JOHN BRAIDWOOD
RIBA STAGE	STAGE 3 – PLANNING
DRAWING	PROPOSED ELEVATIONS NORTH & EAST
DATE	NOV 2025
SCALE	1:100 @ A1



AS PROPOSED OS PLAN			
0m 10 20 30 40 50 100	1:1250 Scale Bar		
REV	DATE	COMMENT	BY
A	26.08.26	KEY PLAN AMENDED	OM