


Brook Lane

1785 - 3.007_Rev A

CLIENT	MR JOHN BRAIDWOOD
RIBA STAGE	STAGE 3 – PLANNING
DRAWING	PROPOSED ELEVATIONS SOUTH & WEST
DATE	NOV 2025
SCALE	1:100 @ A1




AS PROPOSED WEST ELEVATION

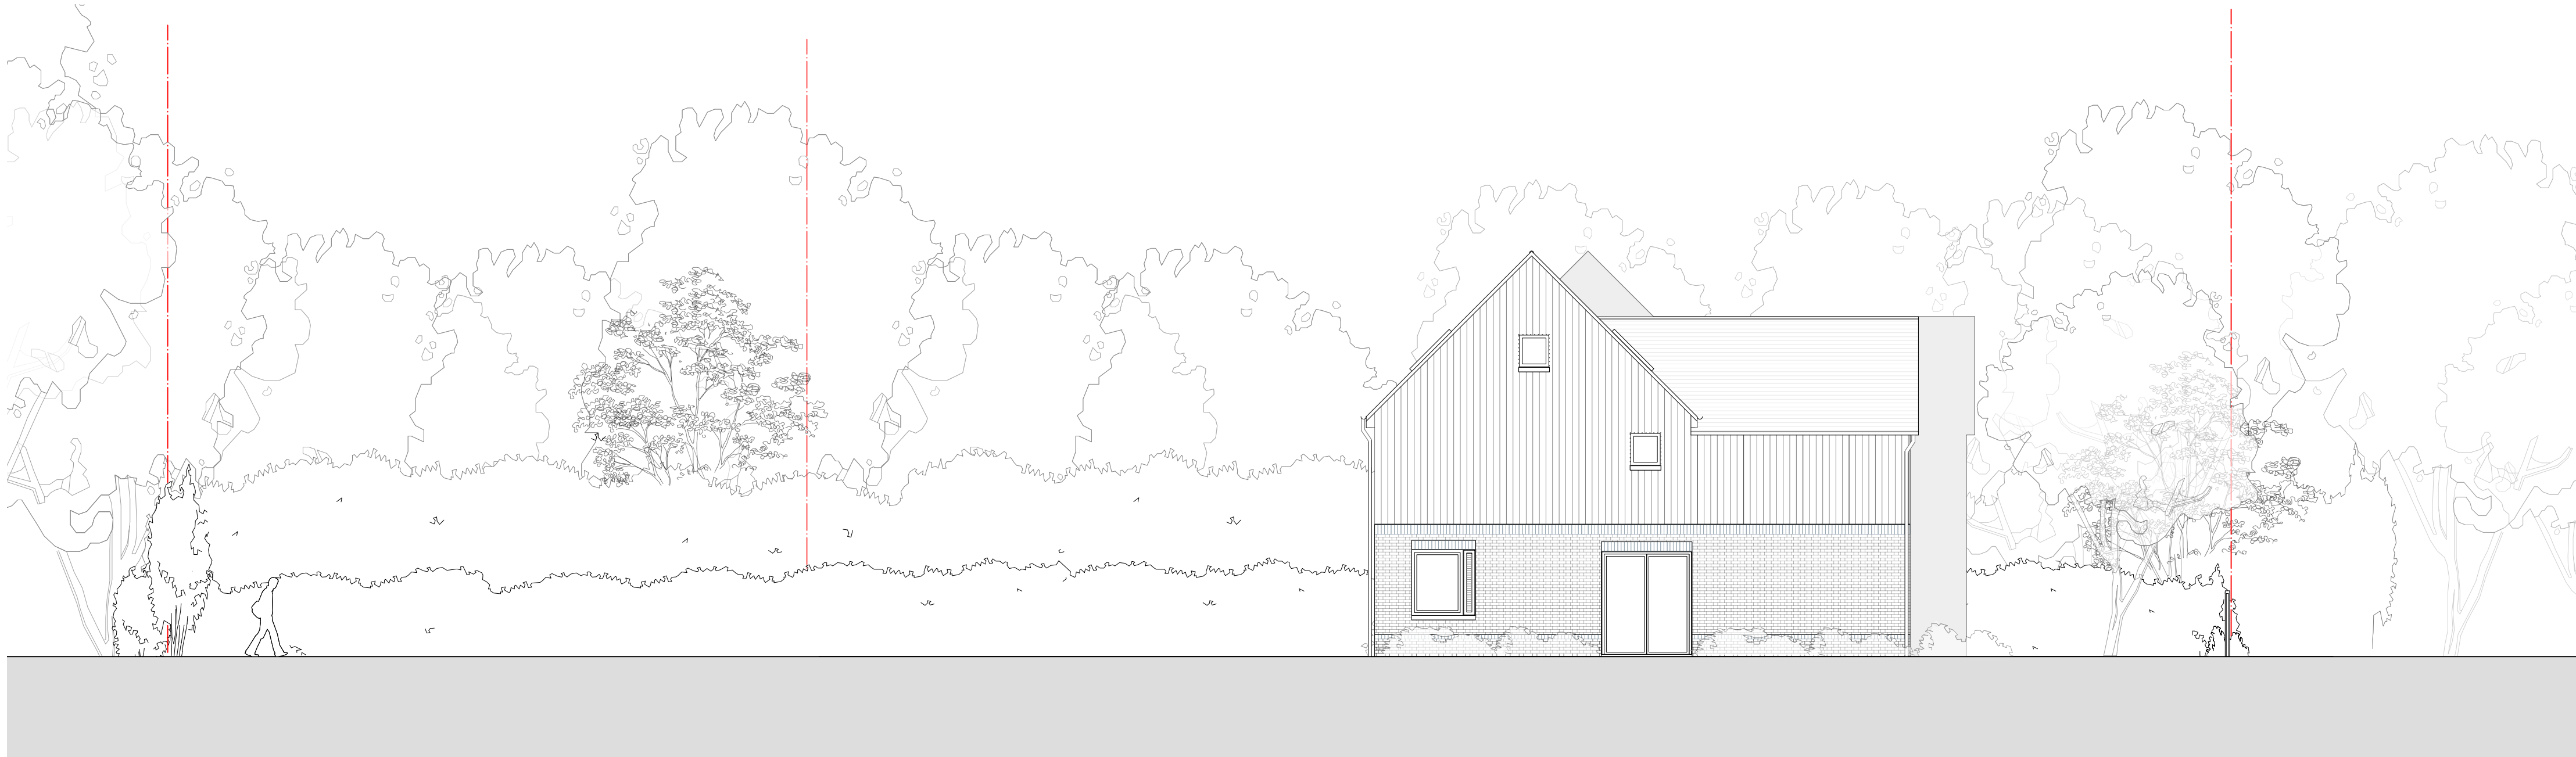

AS PROPOSED SOUTH ELEVATION




AS PROPOSED OS PLAN

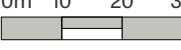

REV	DATE	COMMENT	BY
A	26.08.26	KEY PLAN AMENDED	OM

AS PROPOSED ELEVATIONS SOUTH & WEST

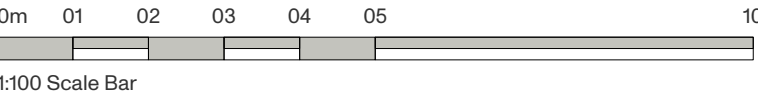

PRINT DRAWING AT A1

N.B. Unless otherwise noted this drawing is not to be used for construction purposes. If indicated as feasibility this drawing is subject to a detailed site investigation, including ground conditions/contaminates, drainage design and planning / density negotiations. The layout may be based upon an enlargement of an os sheet or other small scale plans and its accuracy needs to be verified by survey. CDM regulations have not been fully considered.

The Workshop, unit 3, landvar-architects.com
29-42 Windsor Street, info@landvar-architects.com
Brighton, BN1 1RJ 01273 739590

