


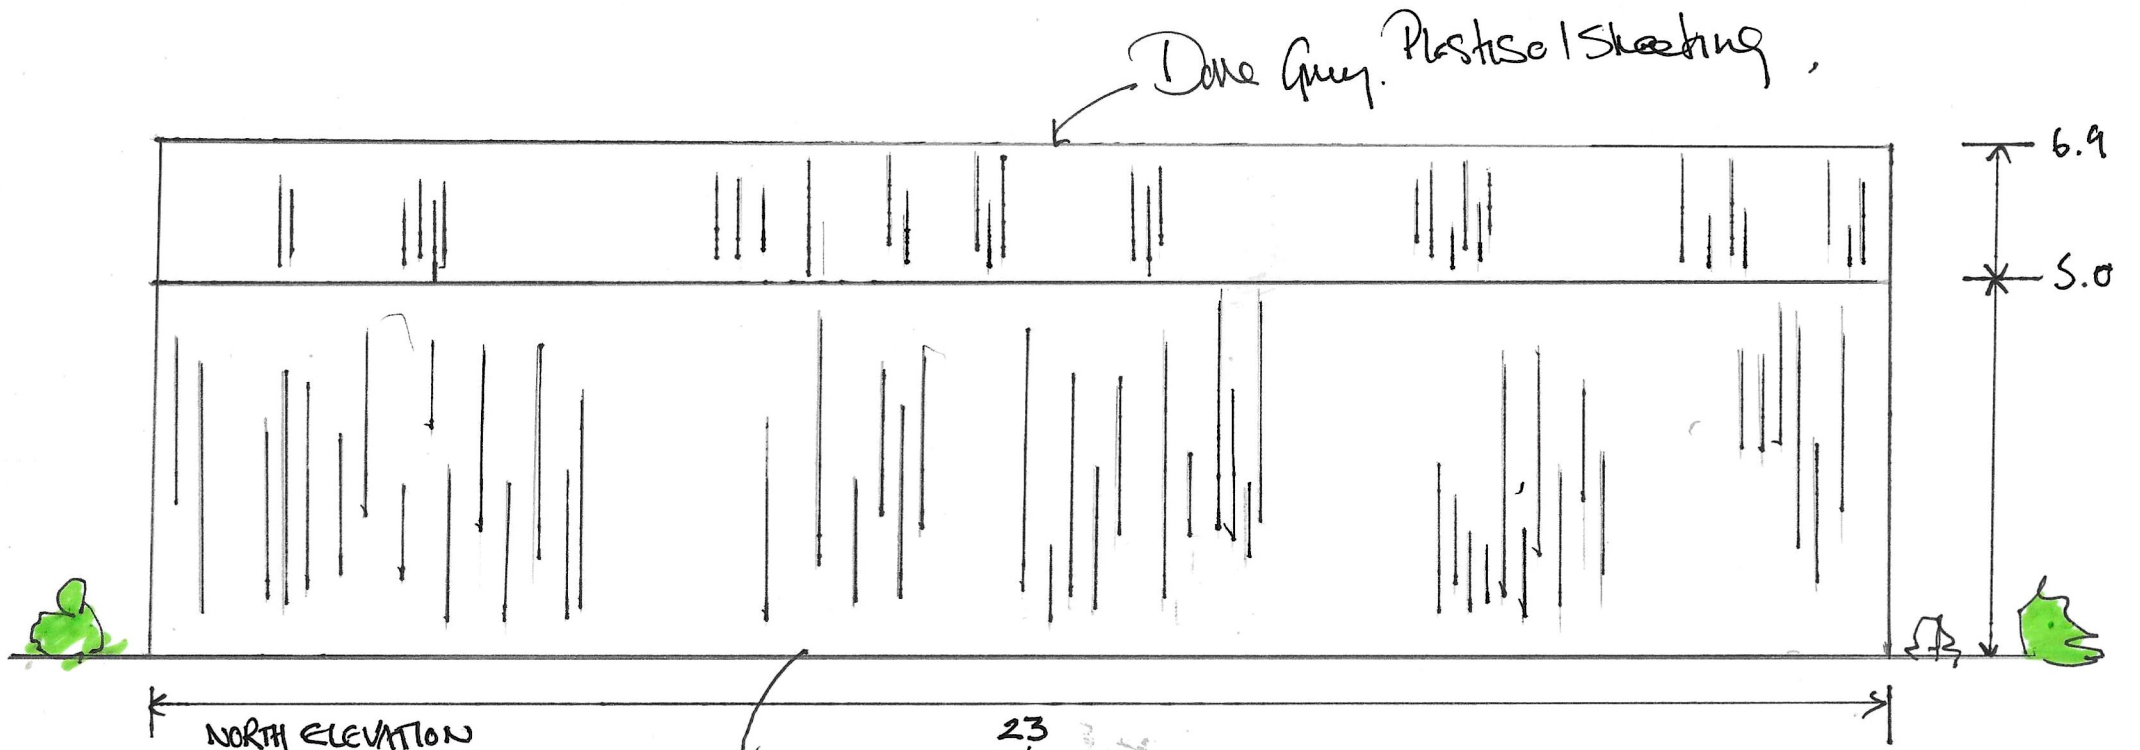

23
Plastisol primer Green sheeting.

SCALE
1:100

