



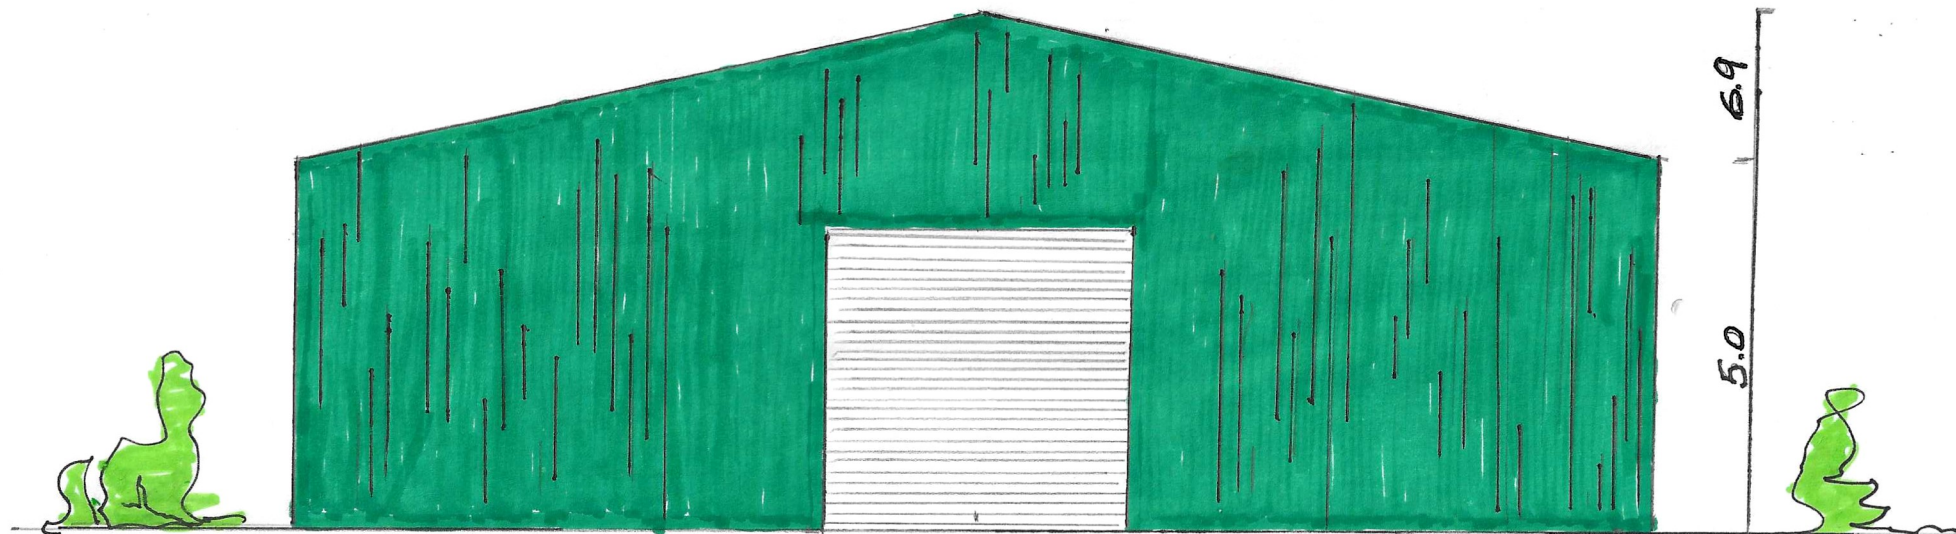

NORTH ELEVATION

18

SCALE
1:100

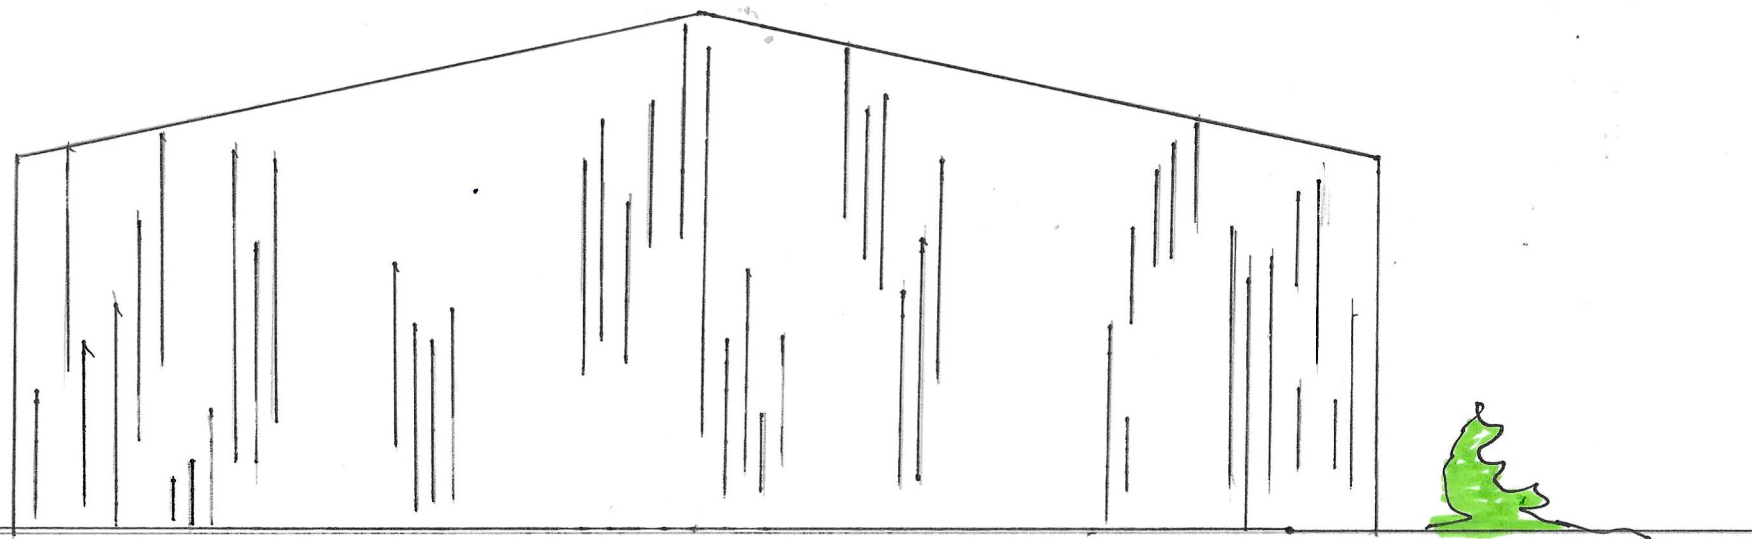

SOUTH ELEVATION