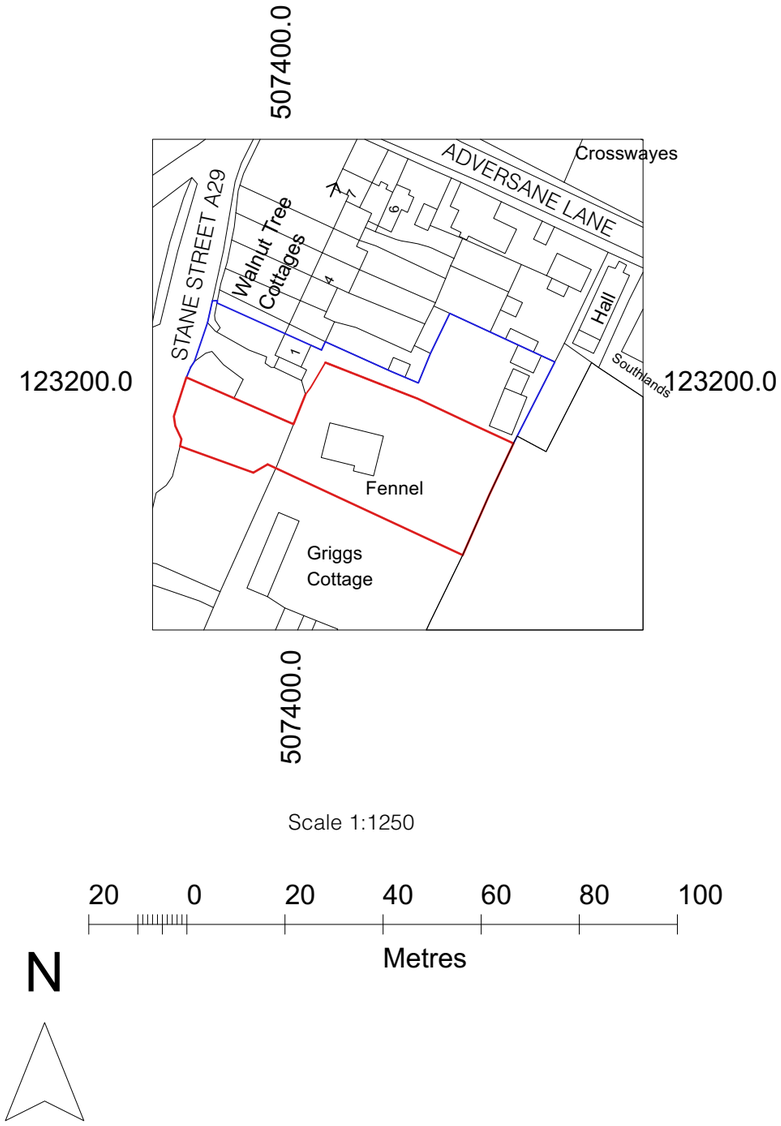

Scale 1:1250

20 0 20 40 60 80 100

Metres

N

Production Date: 08 August 2024
Top Left: 507373.818 123249.297 Bottom Right: 507473.818 123149.297
© Crown copyright and database rights 2024 Ordnance Survey OS100035409.
Reproduction in whole or in part is prohibited without the permission of Ordnance Survey

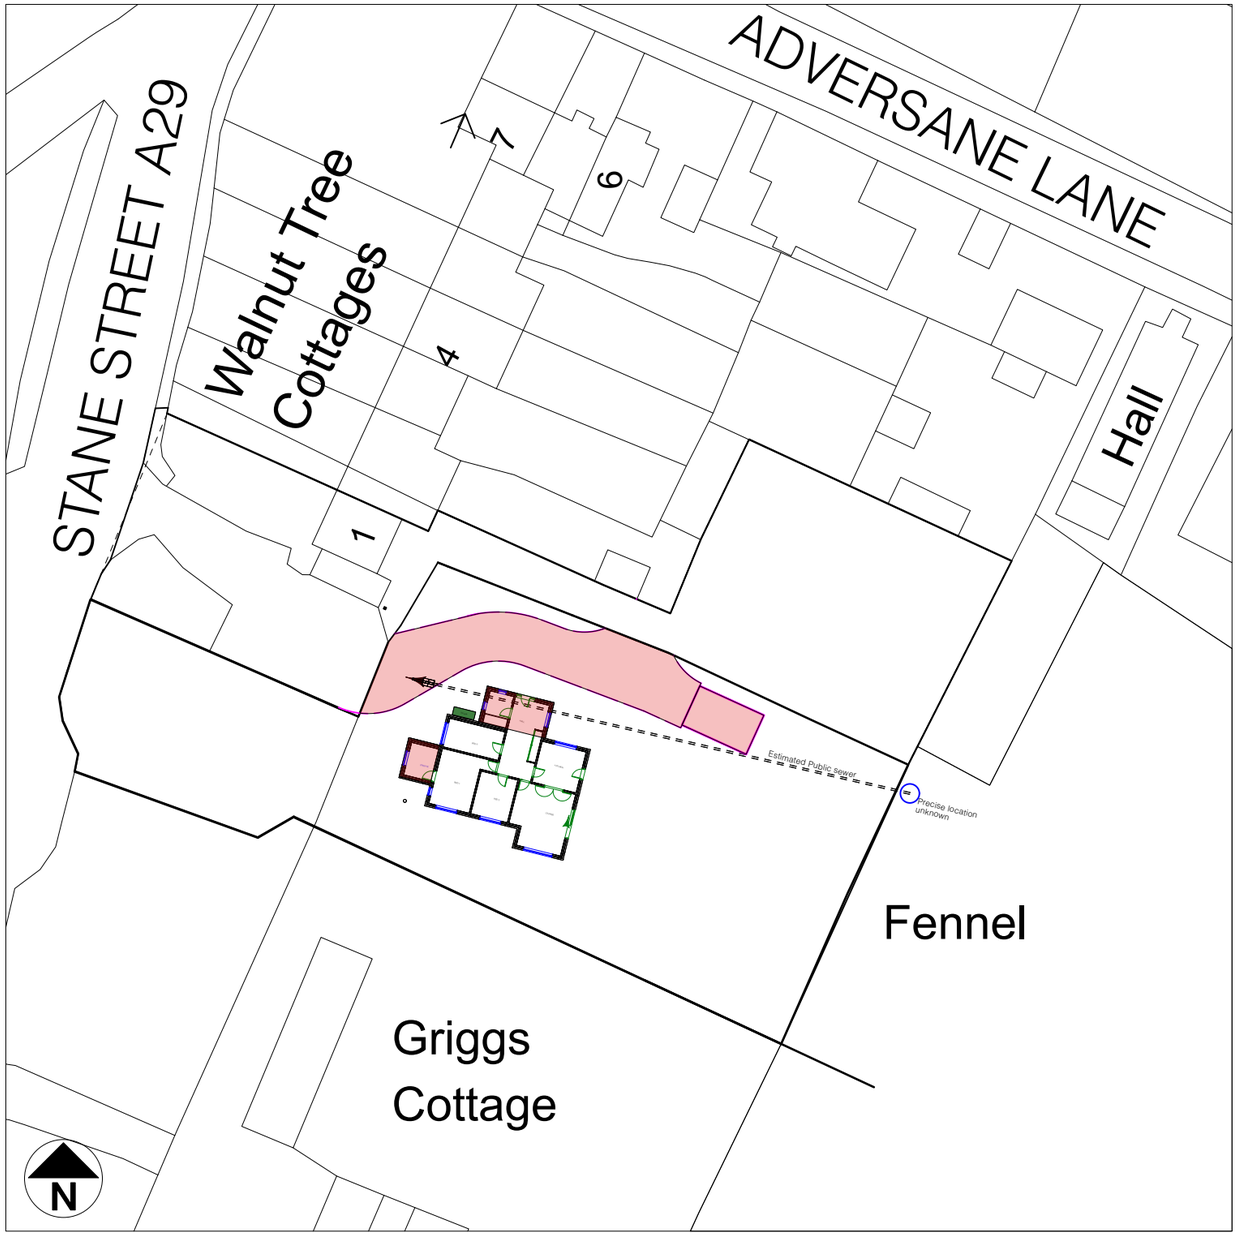

PROPOSED BLOCK PLAN 1:500

000 10.0 20.0 30.0 40.0 50.0 M

Sheet No. D 1024/710/01

Scales Page Size A3:
AS NOTED

Notes:

Project Name:
Rear & Side single storey extension.
New Drive entrance

Date: 30/09/2024

Client:
Holmes

Site Address:
Fennels
Stane Street
Adversane
RH14 9JJ

PB PROPERTIES
the design to build on

Paul Maggs MCIAT

Hazelwood, Harbolets Road,
West Chltington RH20 2LG

Tel: 01798 813298

paul@pbproperties.co.uk
www.pbproperties.co.uk

Drawings produced using Vectorworks CAD. Only written dimensions to be respected. Copyright protected to PB Properties

CIAT
CHARTERED PRACTICE