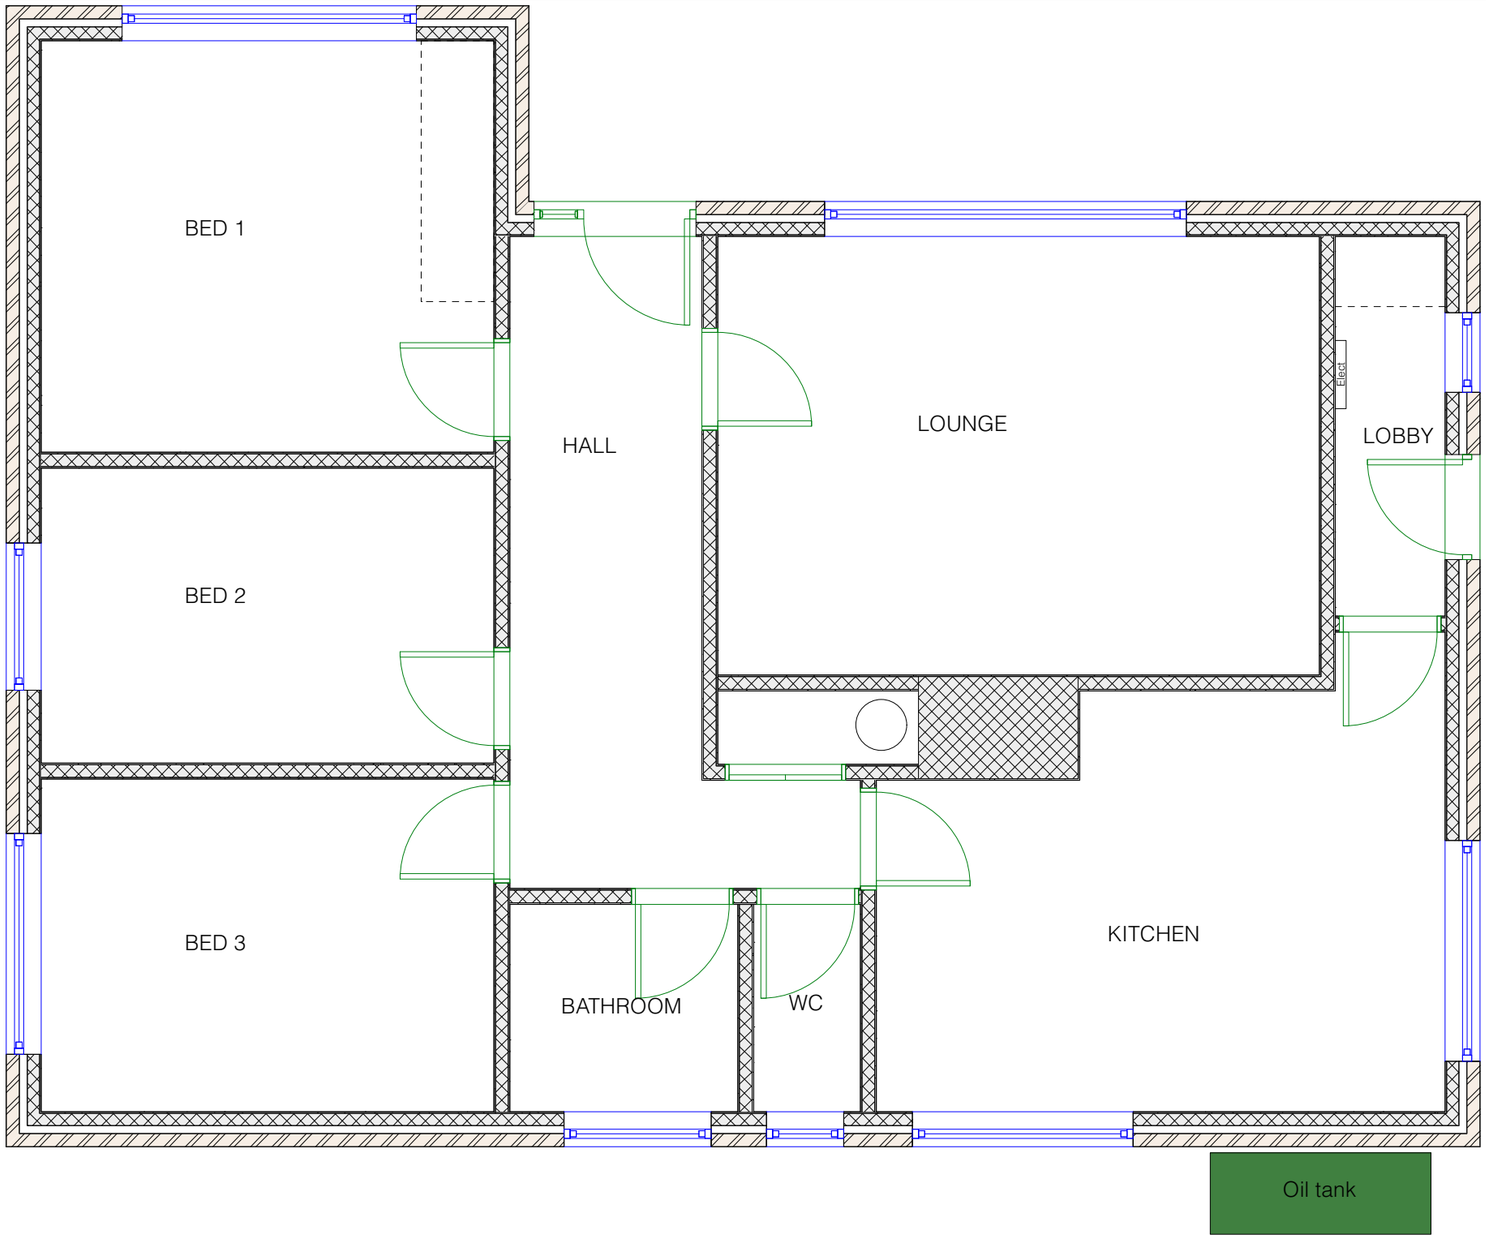

N

EXISTING FLOOR PLAN

0 1.0 2.0 3.0 4.0 5.0 M

PB PROPERTIES
the design to build on
CIAT CHARTERED PRACTICE

Paul Maggs MCIAT
Hazelwood, Harbolets Road,
West Chltington RH20 2LG
Tel: 01798 813298
paul@pbproperties.co.uk
www.pbproperties.co.uk

Client: Holmes

Site Address:
Fennels
Stane Street
Adversane
RH14 9JJ

Project Name:
Rear & Side single storey extension.
New Drive entrance

Date: 30/09/2024

Scales Page Size A3:
1:50

Plan No. D 1024/710/04

Drawings produced using Vectorworks CAD. Only written dimensions to be respected.
Copyright protected to PB Properties