


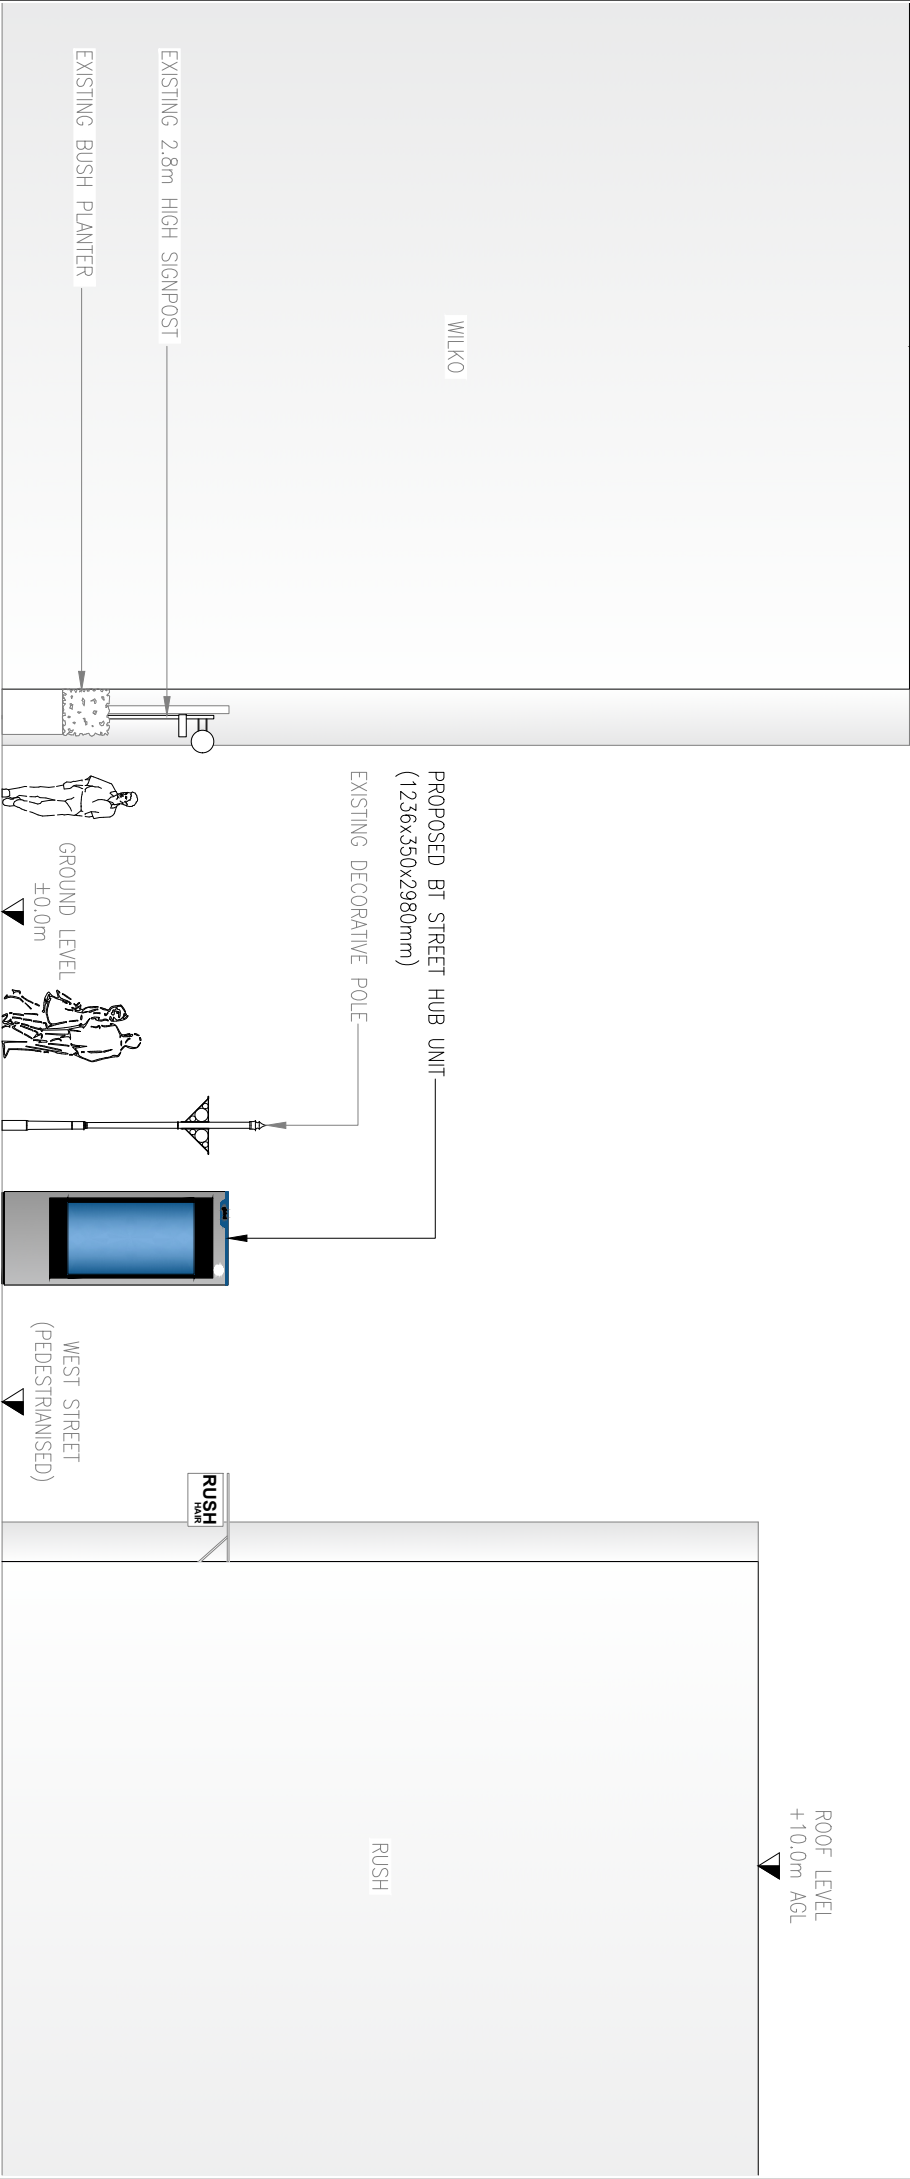

PROPOSED SITE ELEVATION

SCALE 1:100



A		ISSUED FOR APPROVAL					NS	12.12.25
REV		DESCRIPTION					BY	DATE
SCALE AS SHOWN		DRAWN	NS	CHECKED	DOC	ALL DIMENSIONS IN		
WHEN PRINTED AT A4		DATE	12.12.25	DATE	12.12.25	METRES U.N.O		
LOCATION PLAN - Digital Mapping Solutions from Promap								
SITE BLOCK PLAN - Digital Mapping Solutions from Promap								
Ordinance Survey (c) Crown Copyright 2025. All rights reserved. Licence number 100022432								

DRAWING TITLE		SITE ADDRESS	
STREET HUB		FOOTPATH O/S 30 WEST STREET	
SUR-11		HORSHAM	
004 - PROPOSED SITE ELEVATION		RH12 1PB	

REV	A
-----	---

