
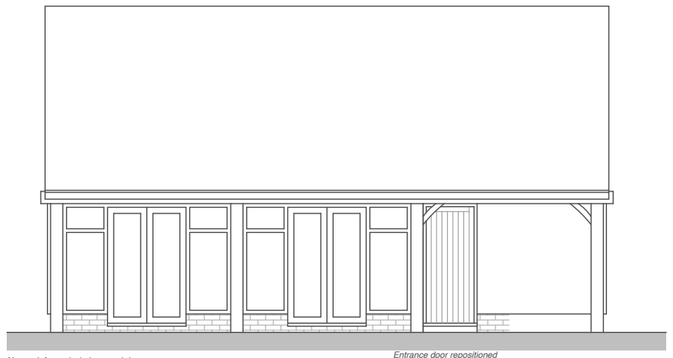



WEST ELEVATION 1:100

0m 1m 2m 3m 4m 5m 6m 7m 8m 9m 10m

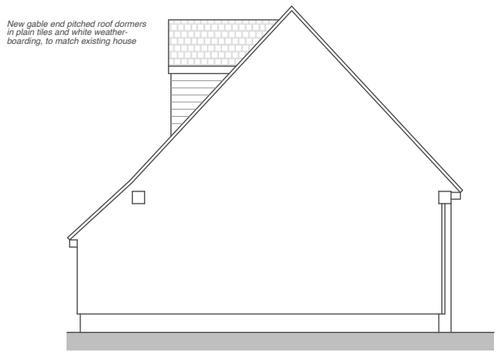


NORTH ELEVATION 1:100

0m 1m 2m 3m 4m 5m

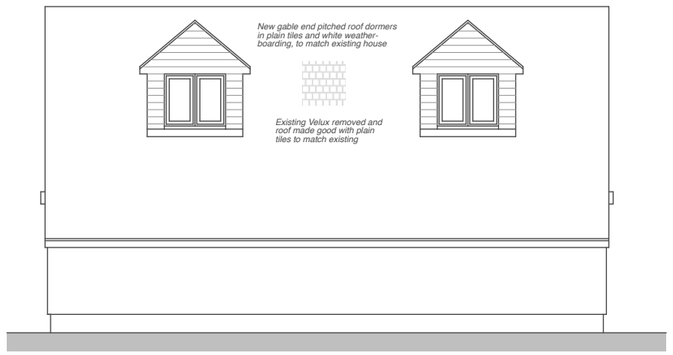

EAST ELEVATION 1:100

0m 1m 2m 3m 4m 5m 6m 7m 8m 9m 10m

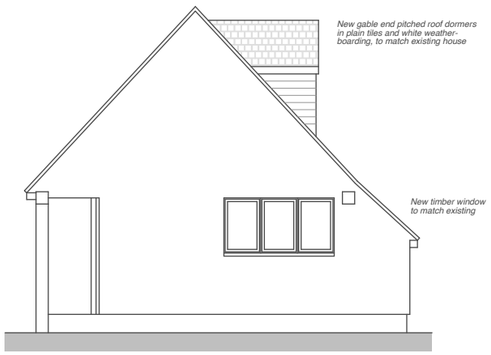

SOUTH ELEVATION 1:100

0m 1m 2m 3m 4m 5m

BACS
Beckett Architectural & Consultancy Services Ltd

Stuart Beckett, BSc (Hons) ICIOB
Architectural Technician
t: 07879 418520
e: beckettarchitectural@hotmail.com
www.beckettarchitectural.co.uk

Revisions:
Rev A - 13:06:25 - Two dormers removed from West Elevation and replaced with conservation roof windows.
Rev B - 18:07:25 - West Elevation conservation roof windows removed.

Scheme **Bassells Farm, West Grinstead, RH13 8NG**

Title **Proposed Elevations**

Drawn By	SRB
Date	JAN 2025
Date plotted	18/07/2025

Scale 1:100 @ A3

Drawing Number **2416-006B**