



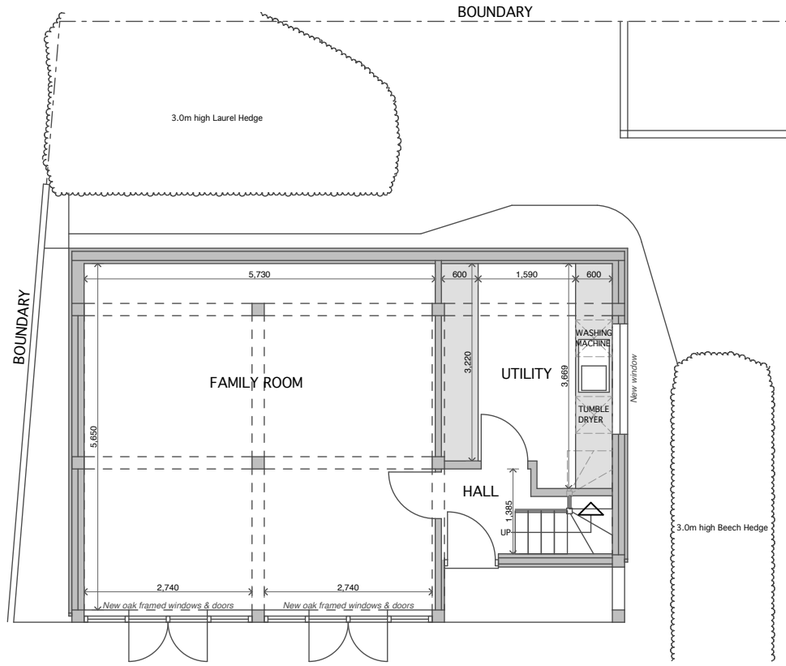


GROUND FLOOR PLAN 1:100

0m 1m 2m 3m 4m 5m 6m 7m 8m 9m 10m

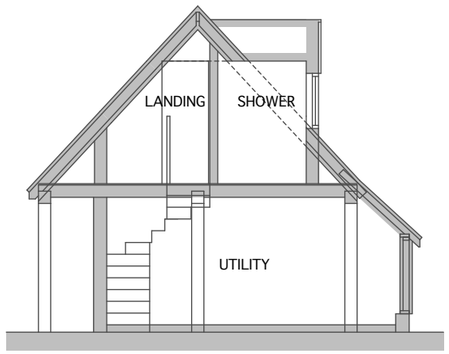


SECTION 1:100

0m 1m 2m 3m 4m 5m

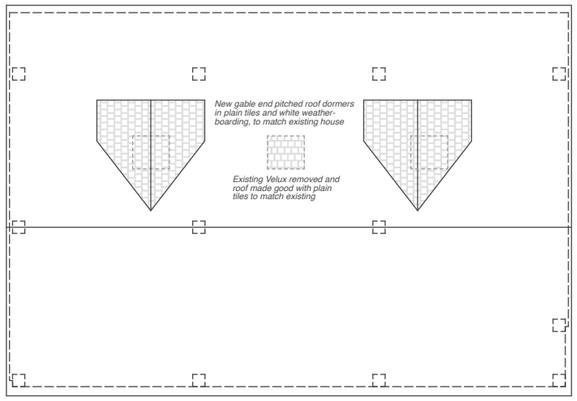

ROOF PLAN 1:100

0m 1m 2m 3m 4m 5m 6m 7m 8m 9m 10m

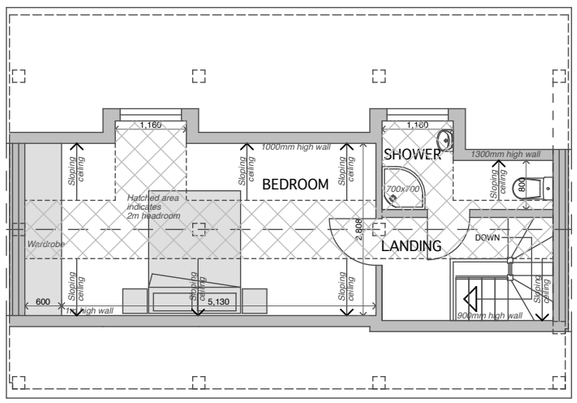

FIRST FLOOR PLAN 1:100

0m 1m 2m 3m 4m 5m 6m 7m 8m 9m 10m

BACS Beckett Architectural & Consultancy Services Ltd	Stuart Beckett, BSc (Hons) ICIOB Architectural Technician t: 07879 418520 e: beckettarchitectural@hotmail.com www.beckettarchitectural.co.uk	Revisions: Rev A - 13:06:25 - Two dormers removed from West Elevation and replaced with conservation roof windows. Rev B - 18:07:25 - West Elevation conservation roof windows removed.	Scheme **Bassells Farm, West Grinstead, RH13 8NG** Title **Proposed Floor Plans and Section**	Drawn By SRB Date JAN 2025 Date plotted 22/07/2025	Scale 1:100 @ A3 Drawing Number **2416-005B**