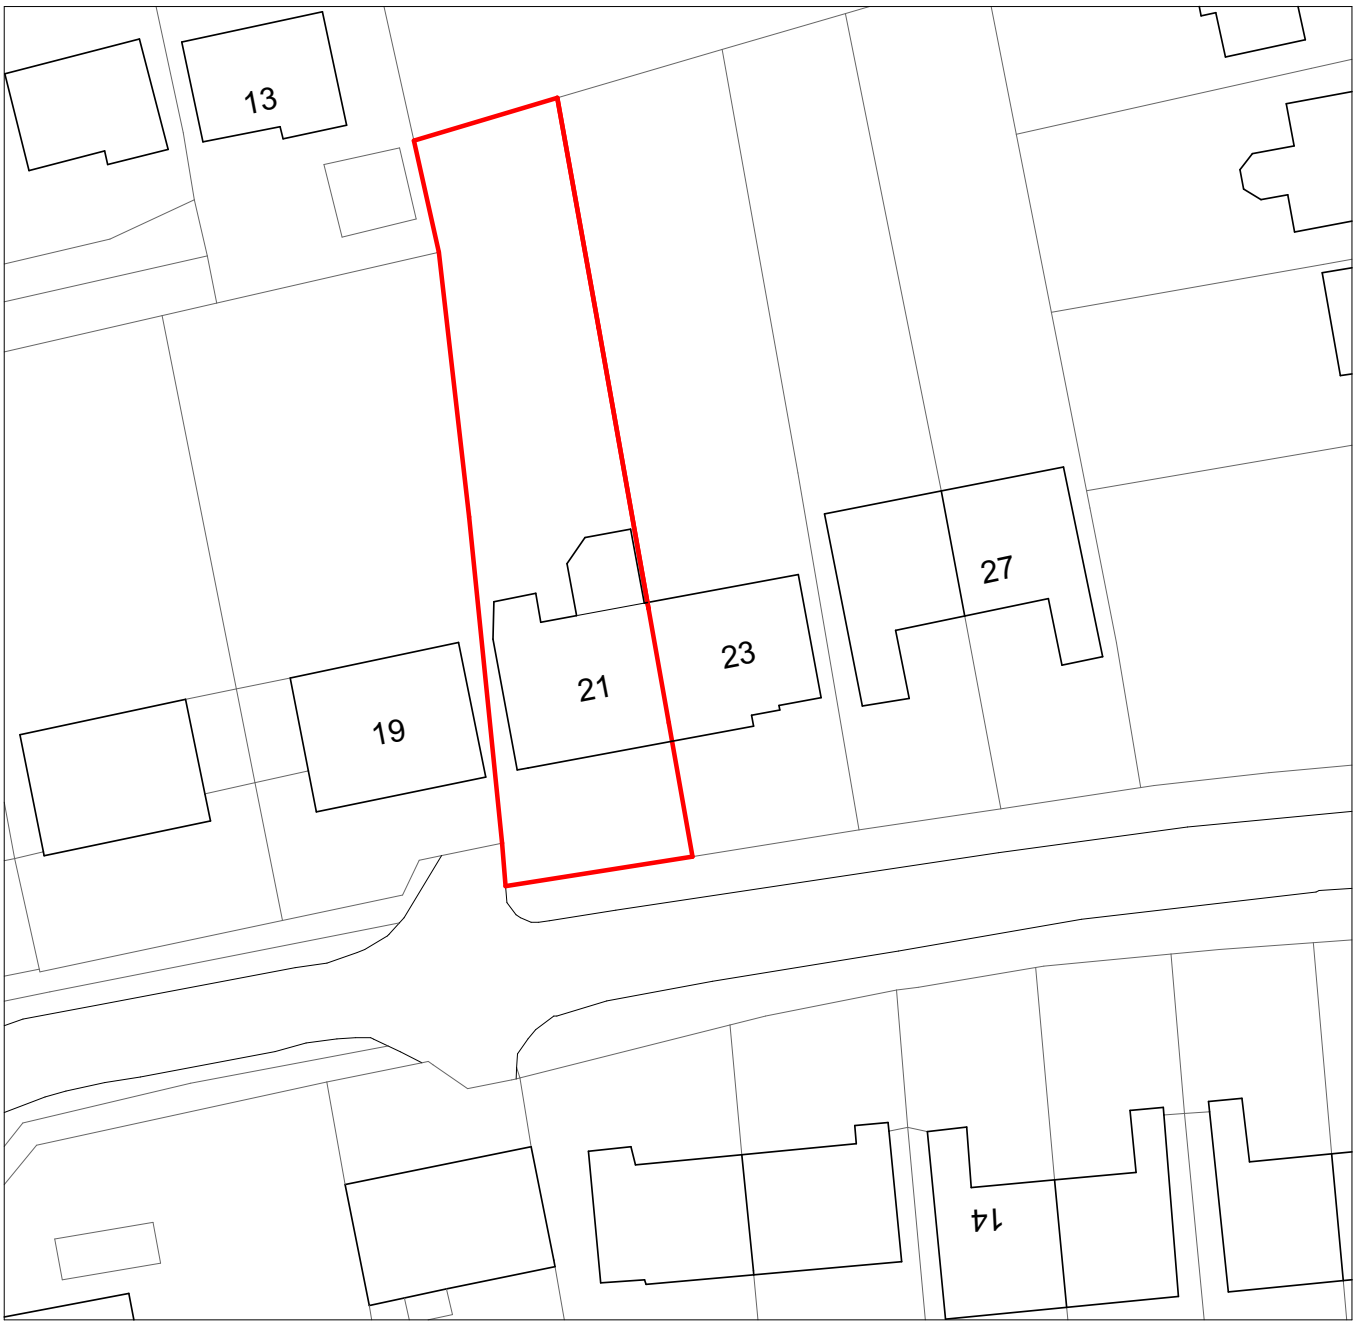


Scale 1:500

5 0 5 10 15 20 25m

MGI ARCHITECTURE

Client

MR & MRS ATKINS

Drawing Title

PROPOSED BLOCK PLAN

Drawing Scale

1:500

Drawing ID

PL-03

North

21 PENFOLD WAY

Steyning, West Sussex, BN44 3PA

© This drawing remains the property of MGI Architecture ltd. and shall not be copied without prior written consent.

All dimensions to be checked on site and any discrepancies to be reported before work commences.