A2

This drawing is the copyright of Low Carbon and must not be reproduced in whole or in part or used in any manner without their written permission.

Scaled dimensions must not be taken from this drawing. All dimensions are to be confirmed on site prior to commencement of work.

Revisions:

Revision	Date	Revision Notes	Drawn	Inspected
01	15.12.22	First Issue	AE	ML
02	21.06.23	Revised	JF	ML
03	21.06.23	Revised	JF	ML
04	16.10.23	Revised	JF	ML
05	25.10.23	Revised RLB	AE	ML
06	01.11.23	Revised	AE	ML
07	01.11.23	Red Line Boundary Amended	MR	ML
08	01.02.24	Revised	EM	ML
09	09.02.24	Revised	JC	ML
10	23.04.24	Revised	MR	ML
11	25.04.24	Revised	MR	ML

LEGEND:

- PROPOSED SITE
- EXISTING VEGETATION
- DEVELOPMENT ZONES

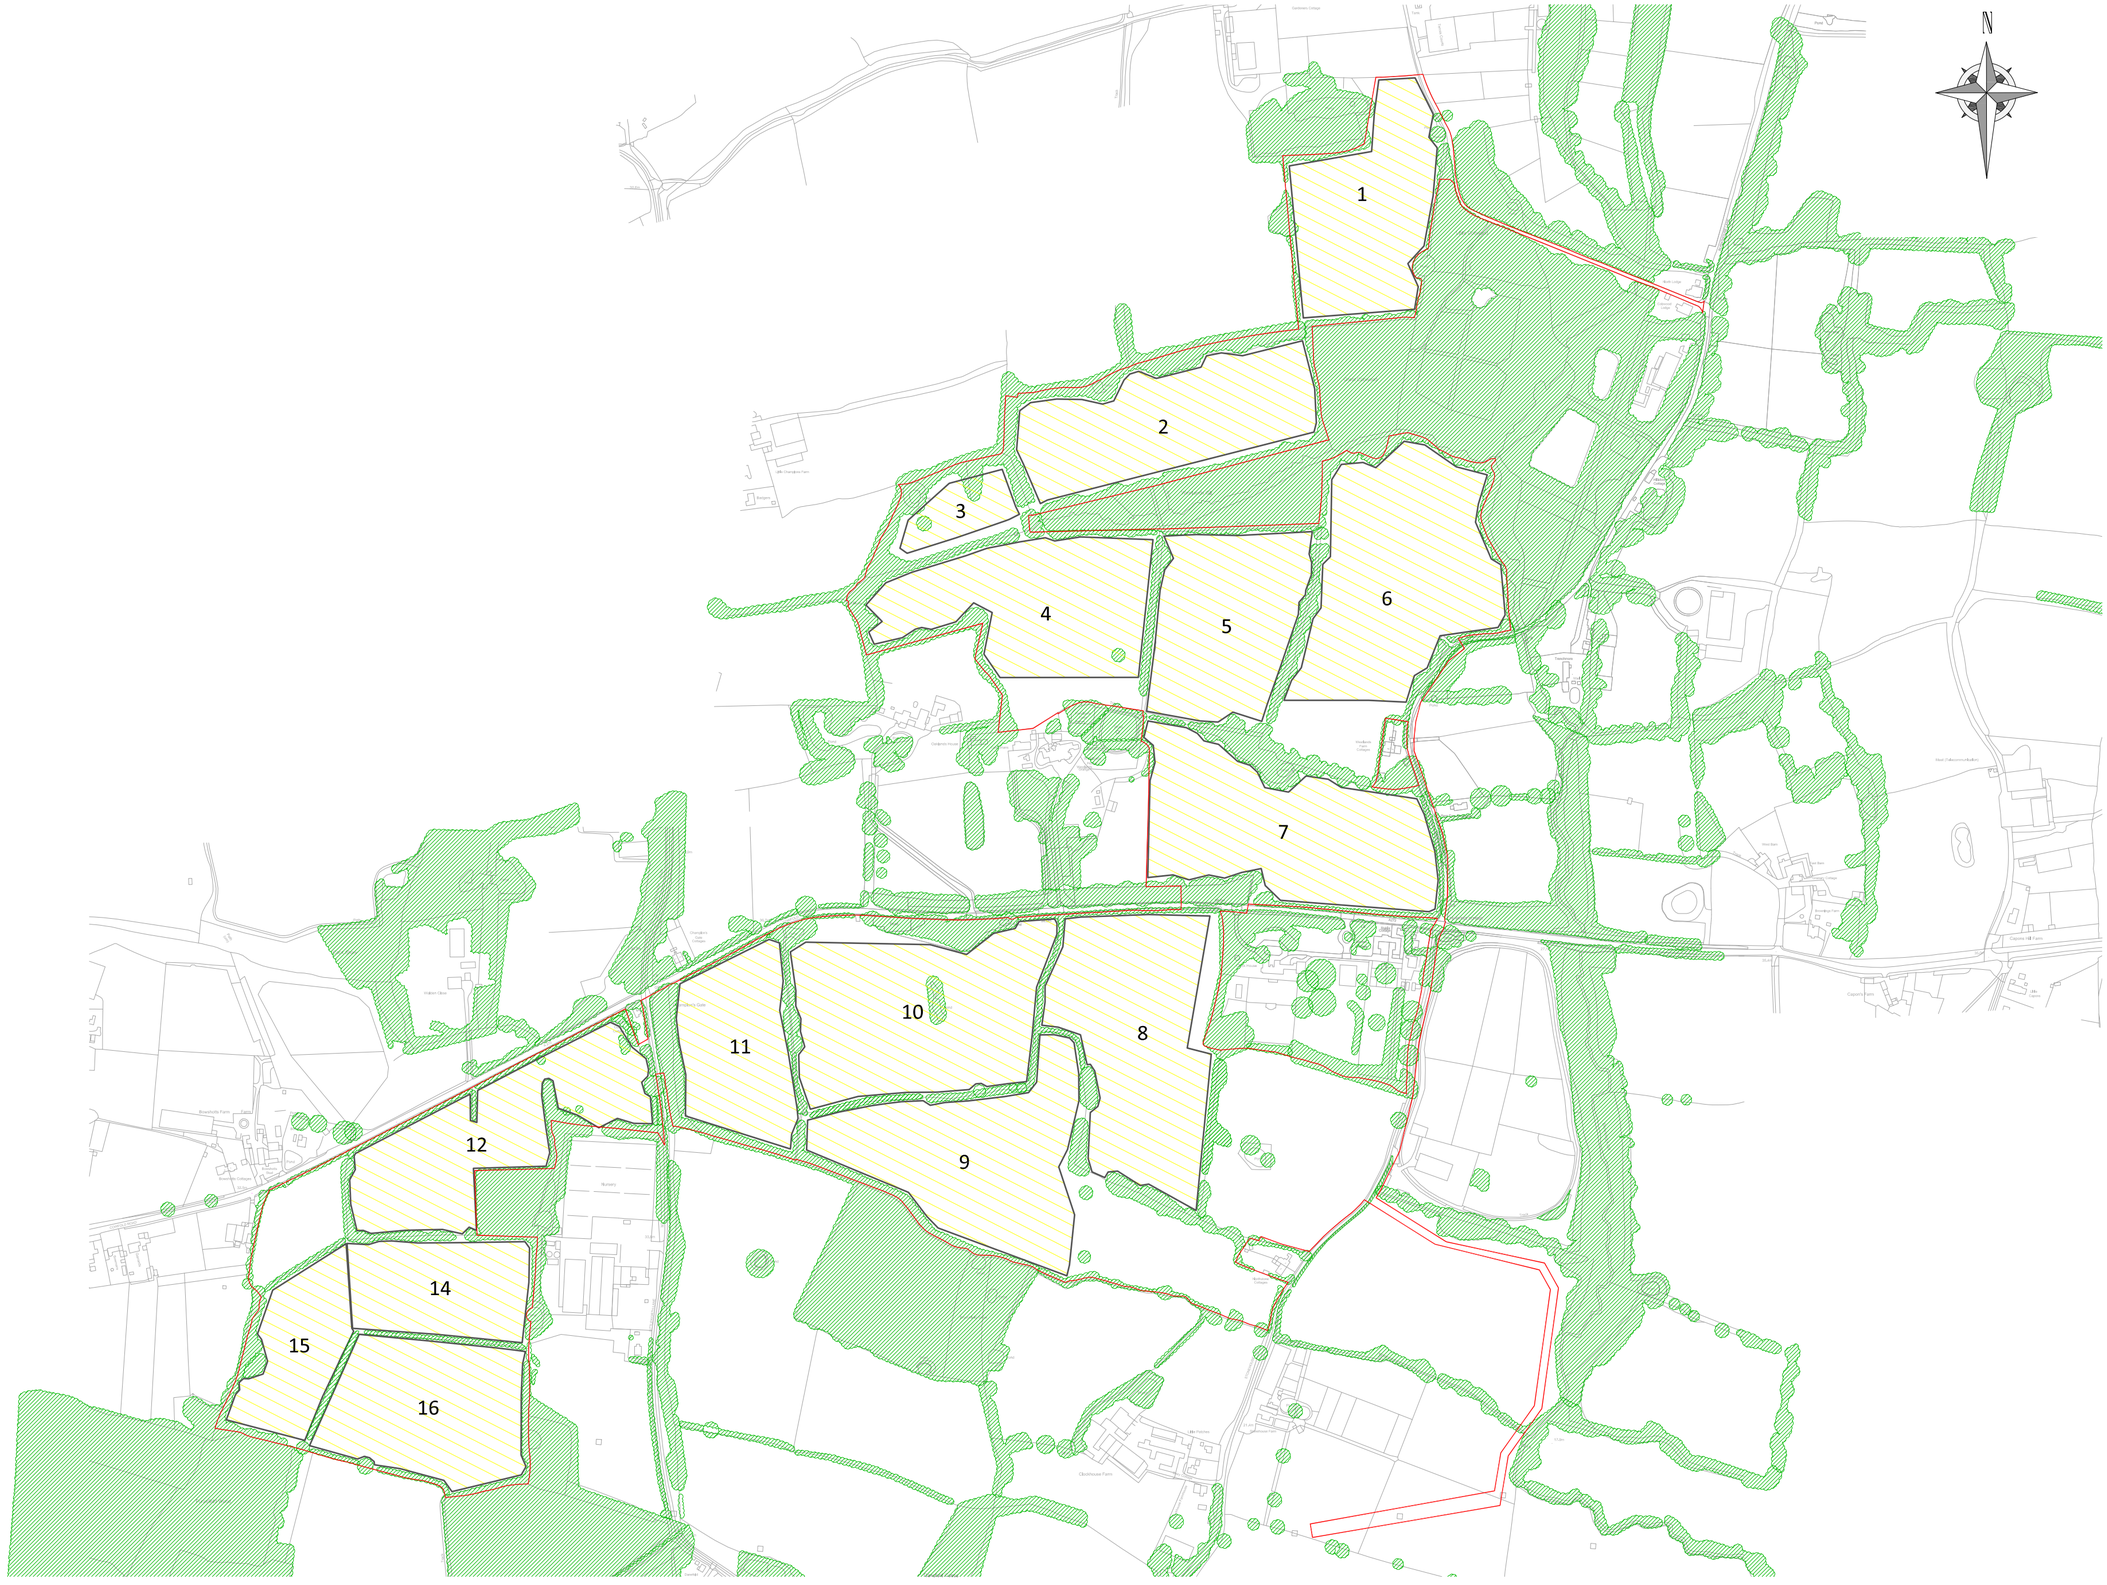

1 WEST GRINSTEAD DEVLOPMENT ZONE PLAN

Scale: 1:5000@A2

0 50 100 150 200 250 300 350 400 450 500m

SCALE 1:5000

Ordnance Survey, (c) Crown Copyright 2021. All rights reserved. Licence number 100022432

Status:
PLANNING

Project:
West Grinstead Solar Farm

low carbon
powering tomorrow

2nd Floor Stirling Square, 5-7 Carlton Gardens, London, SW1Y 5AD
Tel: +44(0)207 4090700
enquiries@lowcarbon.com www.lowcarbon.com

Drawing Title:
West Grinstead Development Zone Plan

Drawn:	Checked:	First Issued:
AE	ML	06.12.2022

Project Code:	Drawing Number:
LCS049	DZ-02

Sheet Size:	Scale:	Revision:
A2	1:5000	11