



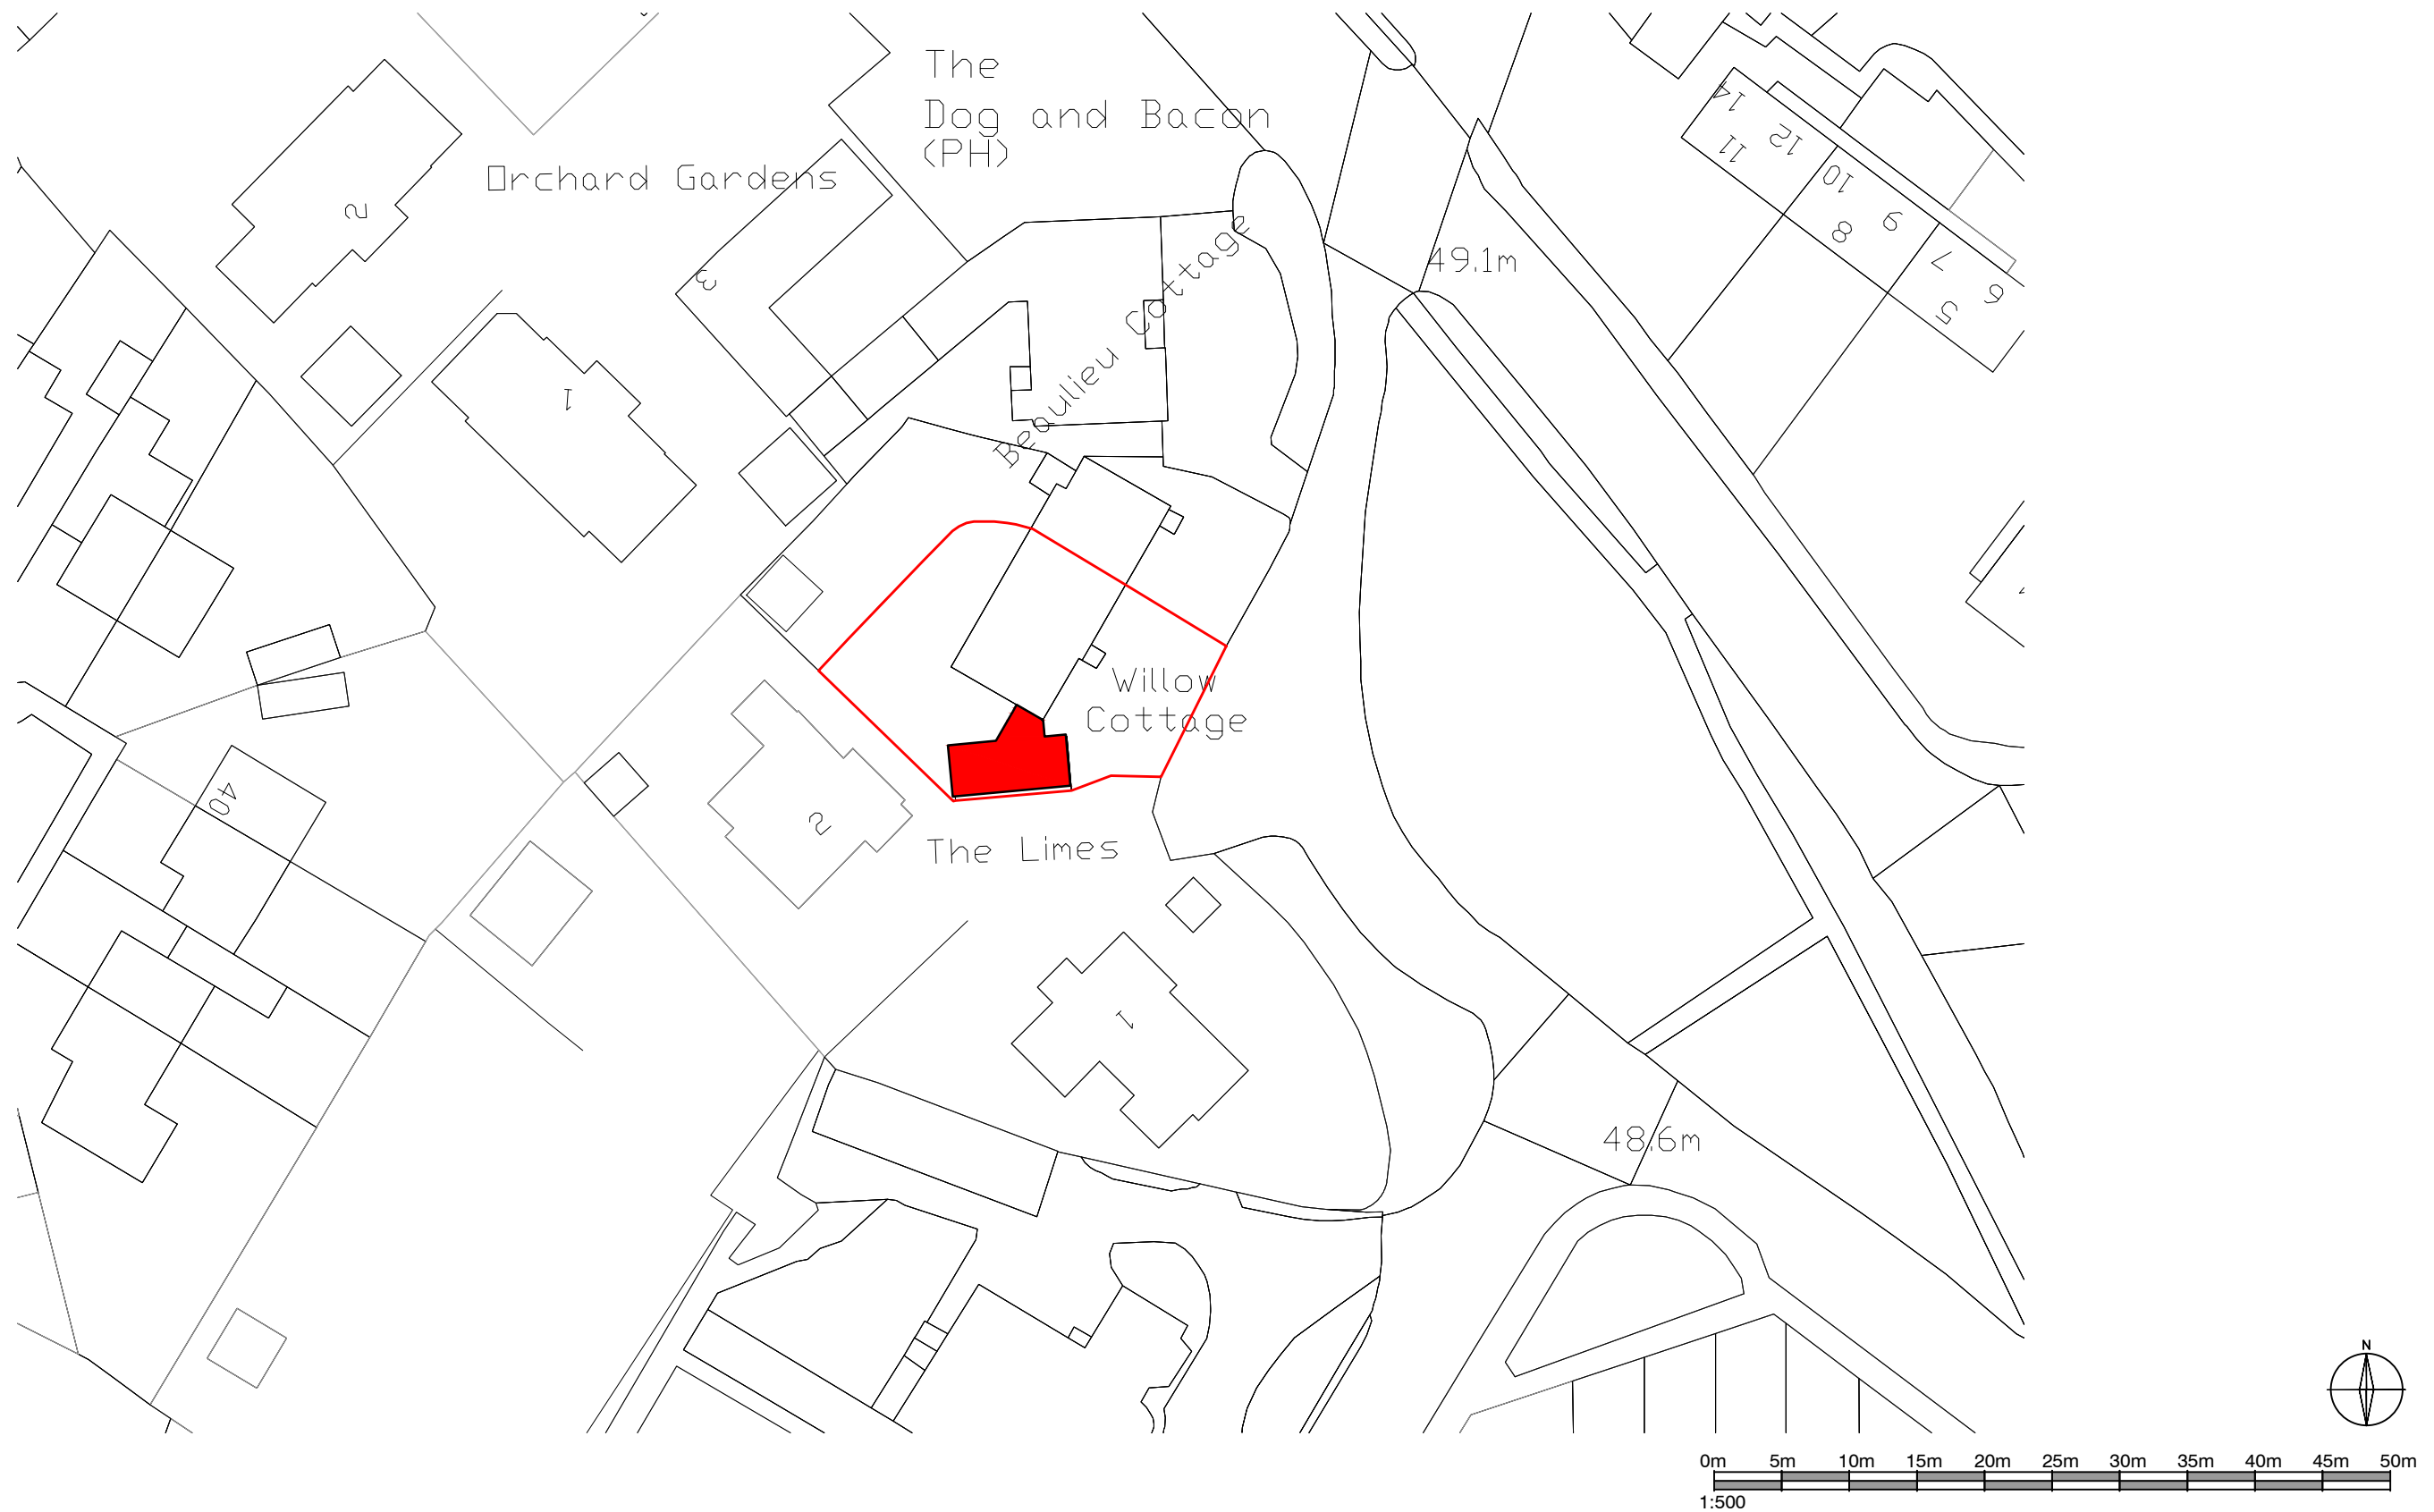

NOTES:

1. All dimensions are in mm and must be checked on site.
2. Drawings are to be read in conjunction with accompanying documents.
3. Any errors or inaccuracies should be brought to the attention of Grumitt Wade Mason

Contact Information
Unit 3, Tungsten Building, George Street, Portslade, Brighton, BN41 1RA
Tel: 01273 410836
Email: mark@amberliving.co.uk

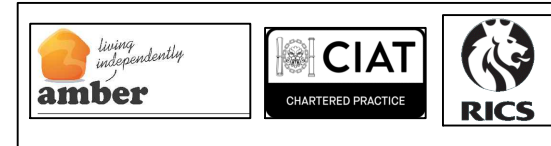

Revision	Description	By	Date
-	Building Control	DT	26.08.2025

Client Name		Mr Simon Brough and Ms Gen Herga		
Address		Willow Cottage, Horsham RH12 2QR		
Drawing Title		Block Plan		
Drawing Reference		DT/Willowcottage/01		
Date		26.08.2025		
Scale	Paper	Drawn By	Revision	Direction
1:500	A3	DT	-	