
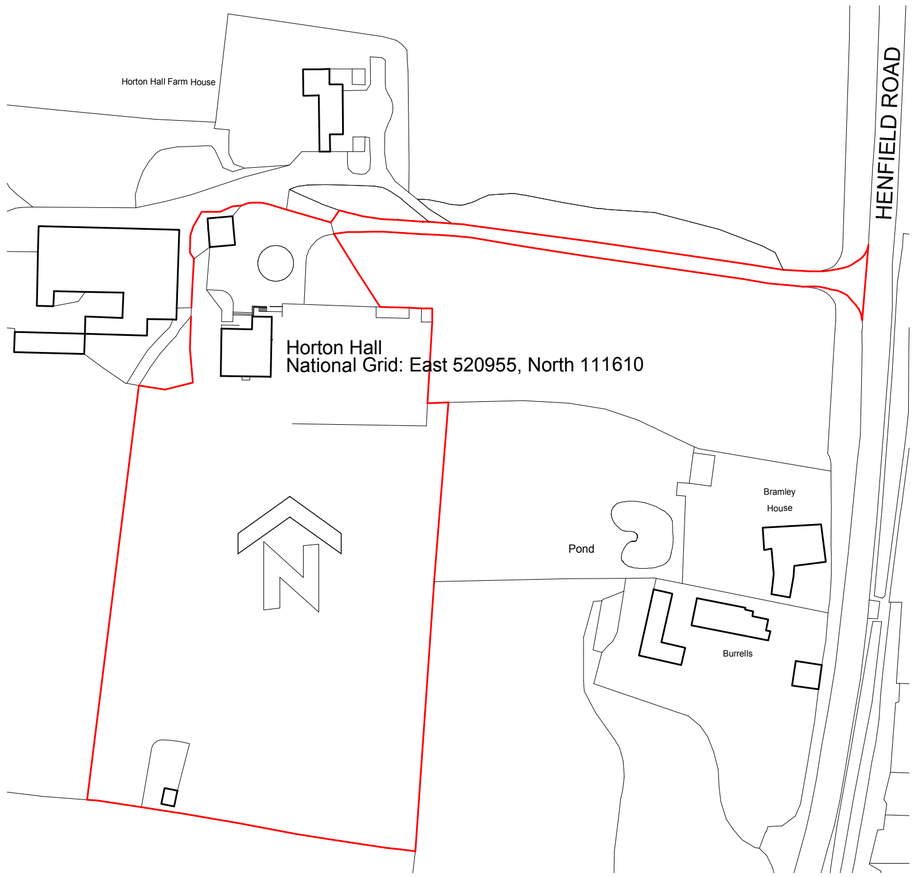



1/1250 scale Location Plan

20 0 20 40 60 80 100

Scale of Metres

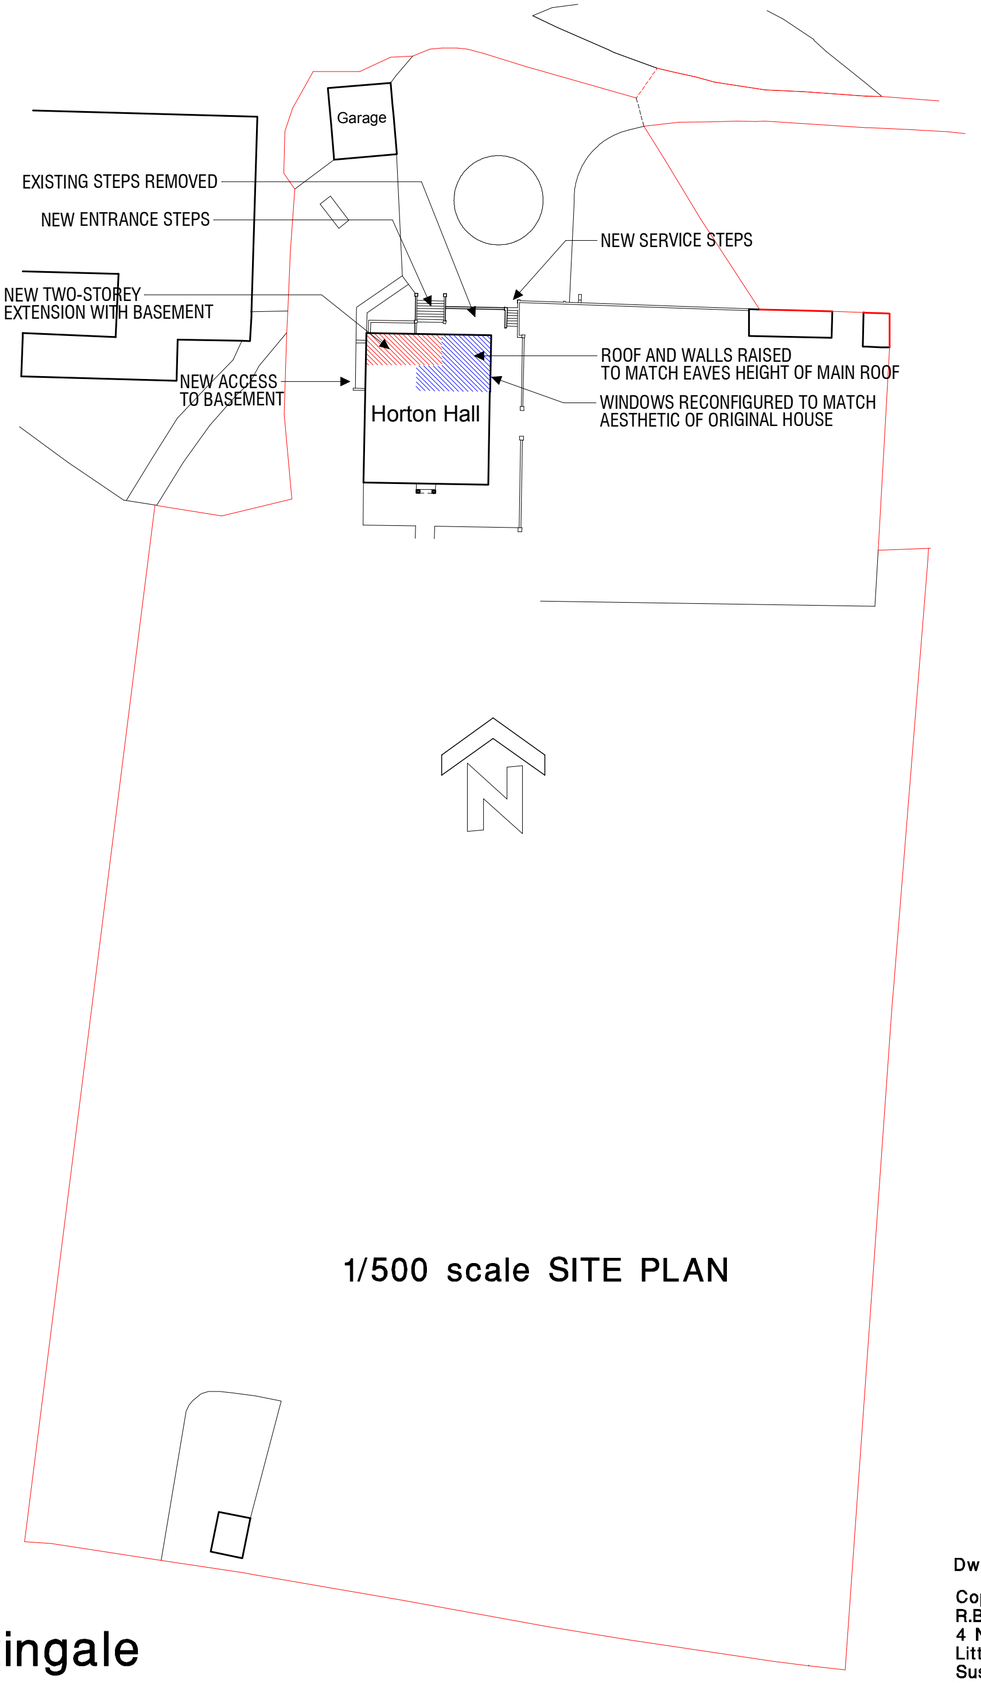


1/500 scale SITE PLAN

100 80 60 40 20 0 20

Scale of Metres

# Horton Hall, Small Dole - November 2016
## - Proposed Alterations for Mr & Mrs F.Nightingale

Dwg No. HH-FN21 - P20a

Copyright © 2016
R.Brown
4 Norfolk Place
Littlehampton
Sussex BN17 5PD
tel: 01-903-713747