
1/100 scale

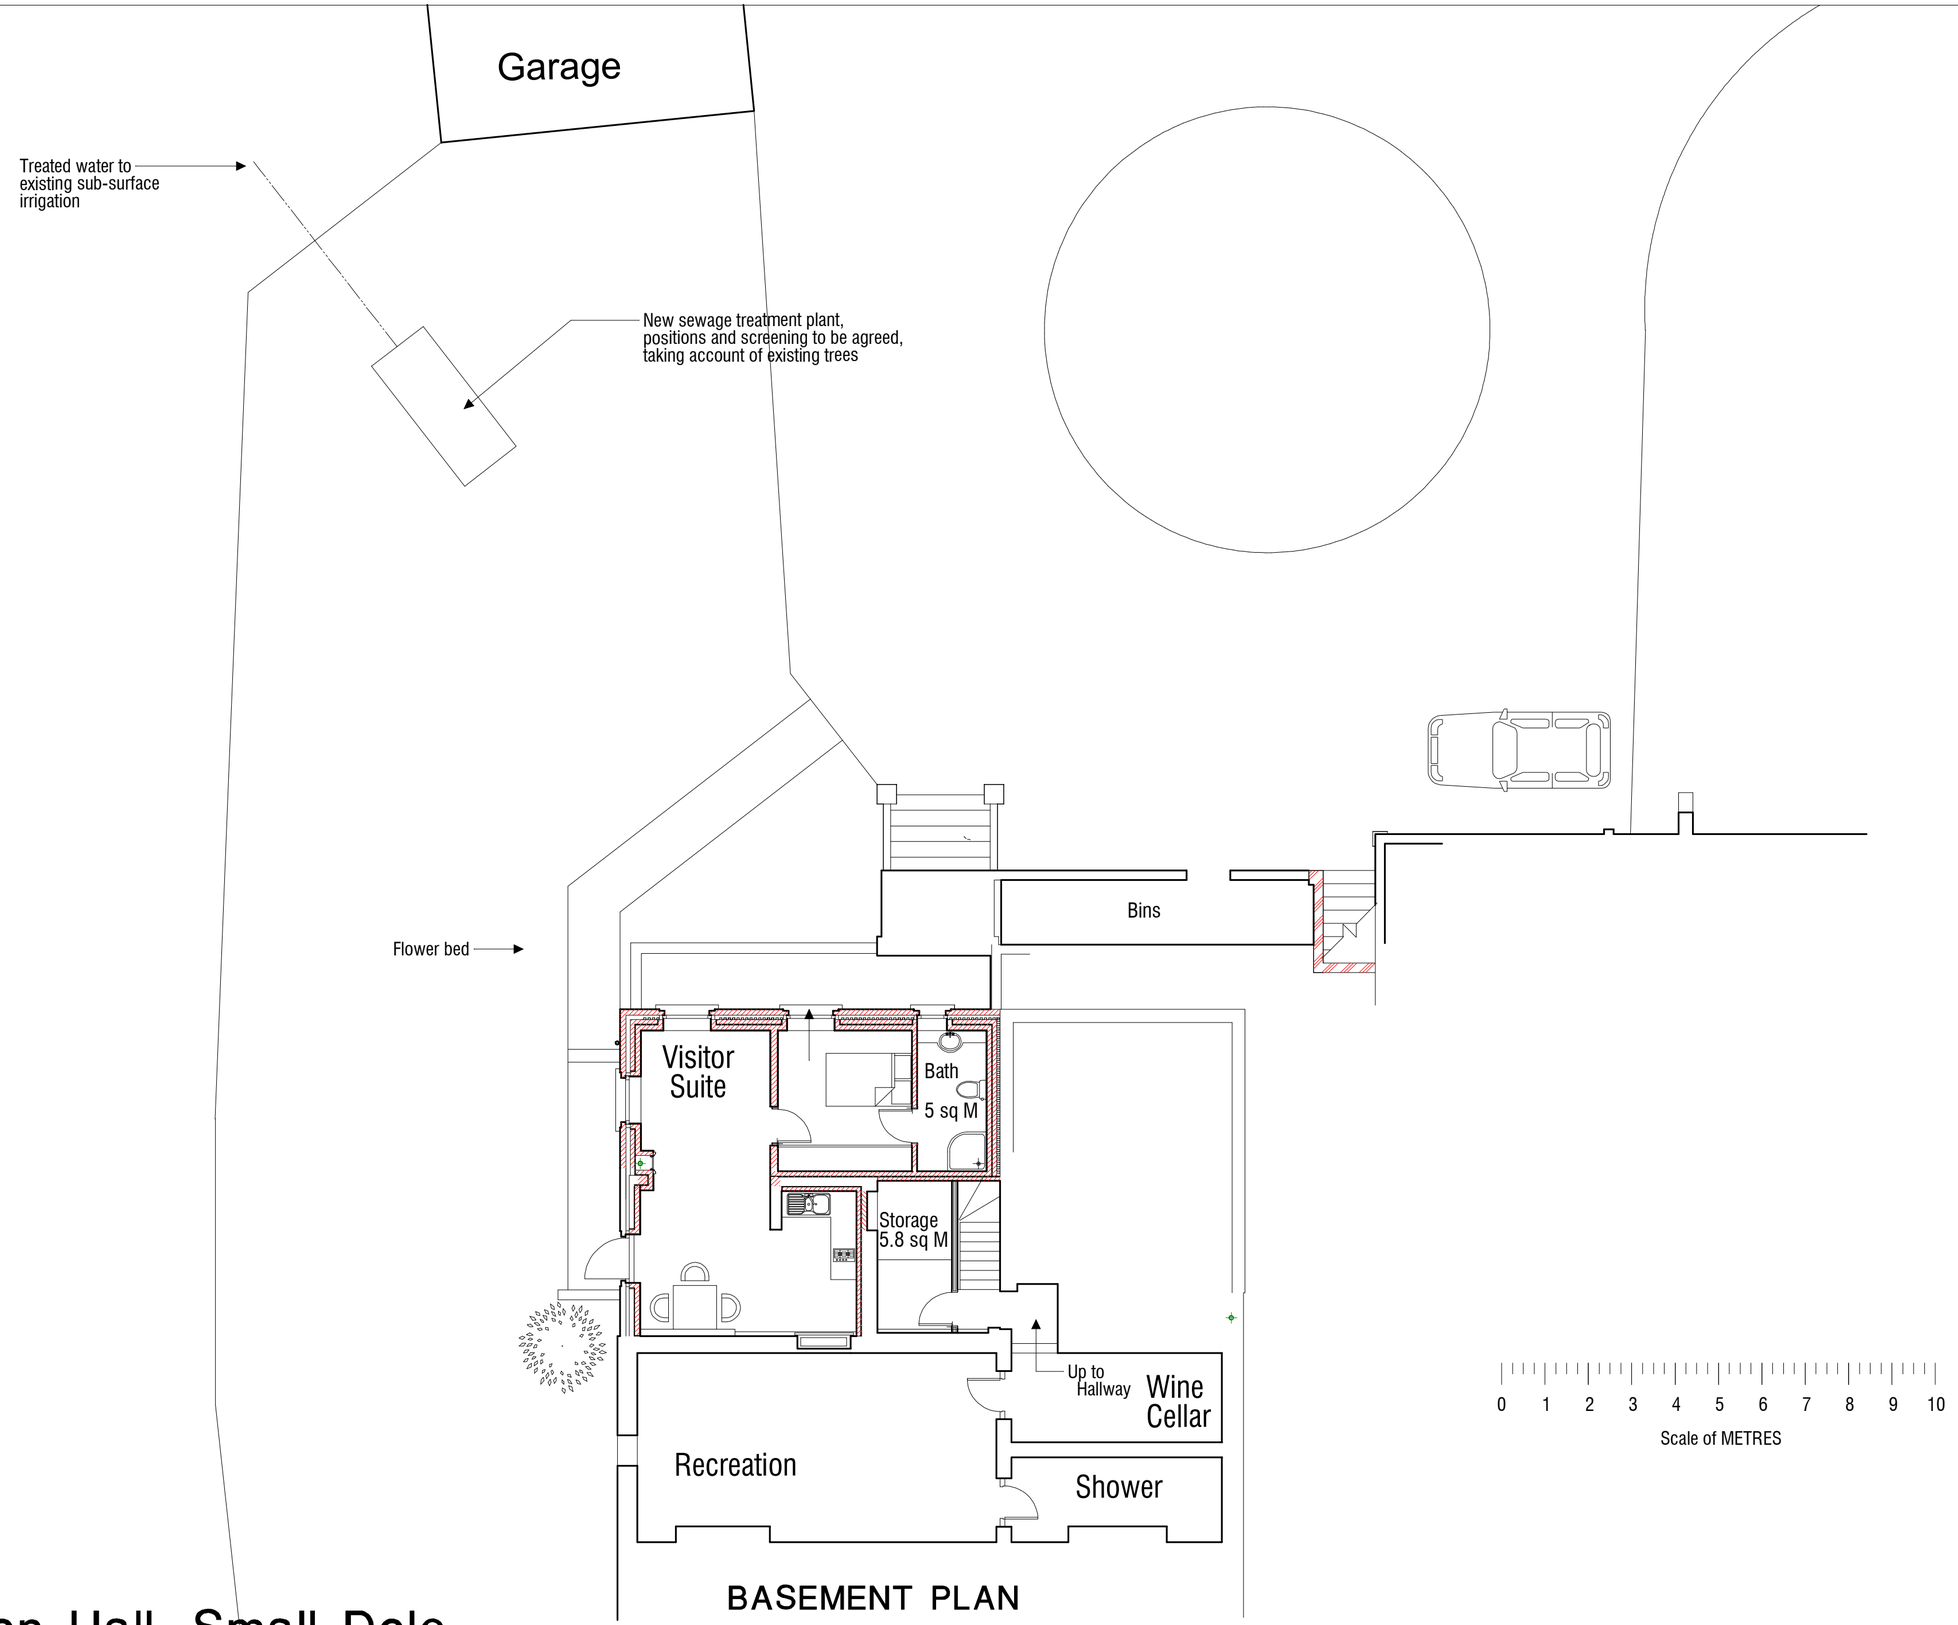

Horton Hall, Small Dole
- Proposed Alterations for Mr & Mrs F.Nightingale - July 2021

Dwg No. HH-FN21 - P22
Rev 7 Oct 2018

Copyright © 2017
R.Brown
4 Norfolk Place
Littlehampton
Sussex BN17 5PD
tel: 01-903-713747