
Tree Protection Plan Overlay: Green Jade House

To be read in conjunction with Arboricultural Method Statement by Arboricultural Consultant
Kim Gifford 28th November 2024
kim@treetesting.com 07831488456

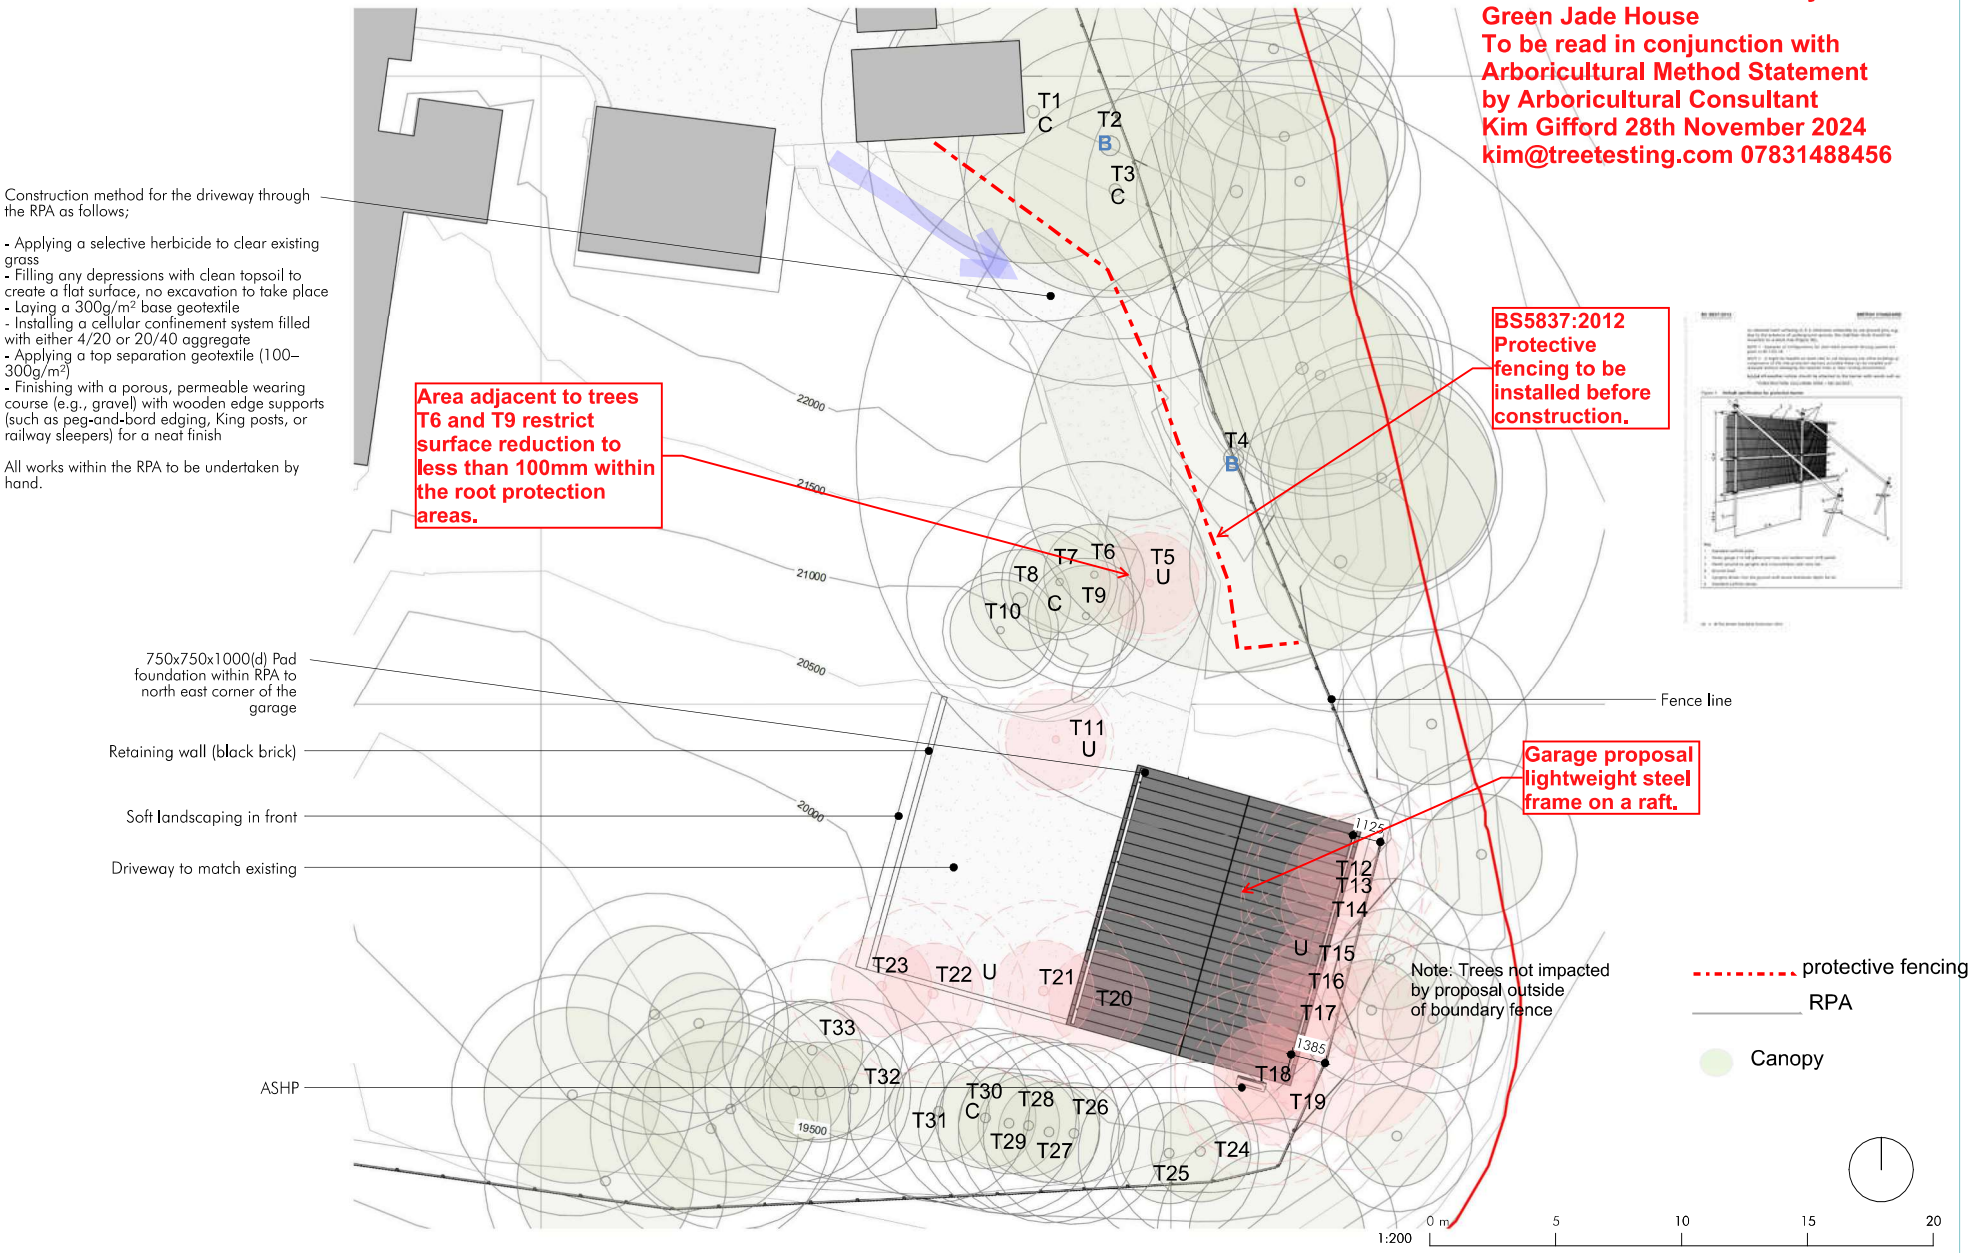

Project: Green Jade, Pulborough	Project No.: 2414	Rev / Date / Description	The Studio @ Lavant House, West Lavant, Chichester, PO18 9AB, 01243 974969, hello@hebdendesignstudio.com, www.hebdendesignstudio.com
Drawing: Site Plan Proposed	Drawing No.: 3.002	00 23.09.24 First Issue	Hebden design studio — architecture / town planning / interior design / project management
	Scale: 1 : 200 @A3	01 03.10.24 Revisions	
		02 15.11.24 Additional trees + building sunken by 500mm	
		03 03.12.24 Revisions to driveway and trees	

Notes:
Do not scale from this drawing unless for the purposes of Local Planning Authority Approval.
Please verify that the information is correctly printed to scale by checking the control bar. This drawing must be read in conjunction with all other related drawings and documentation.
This drawing is copyright of Hebden Design Studio Ltd ©. All rights reserved.
© Crown copyright 2024 Ordnance Survey 100053143