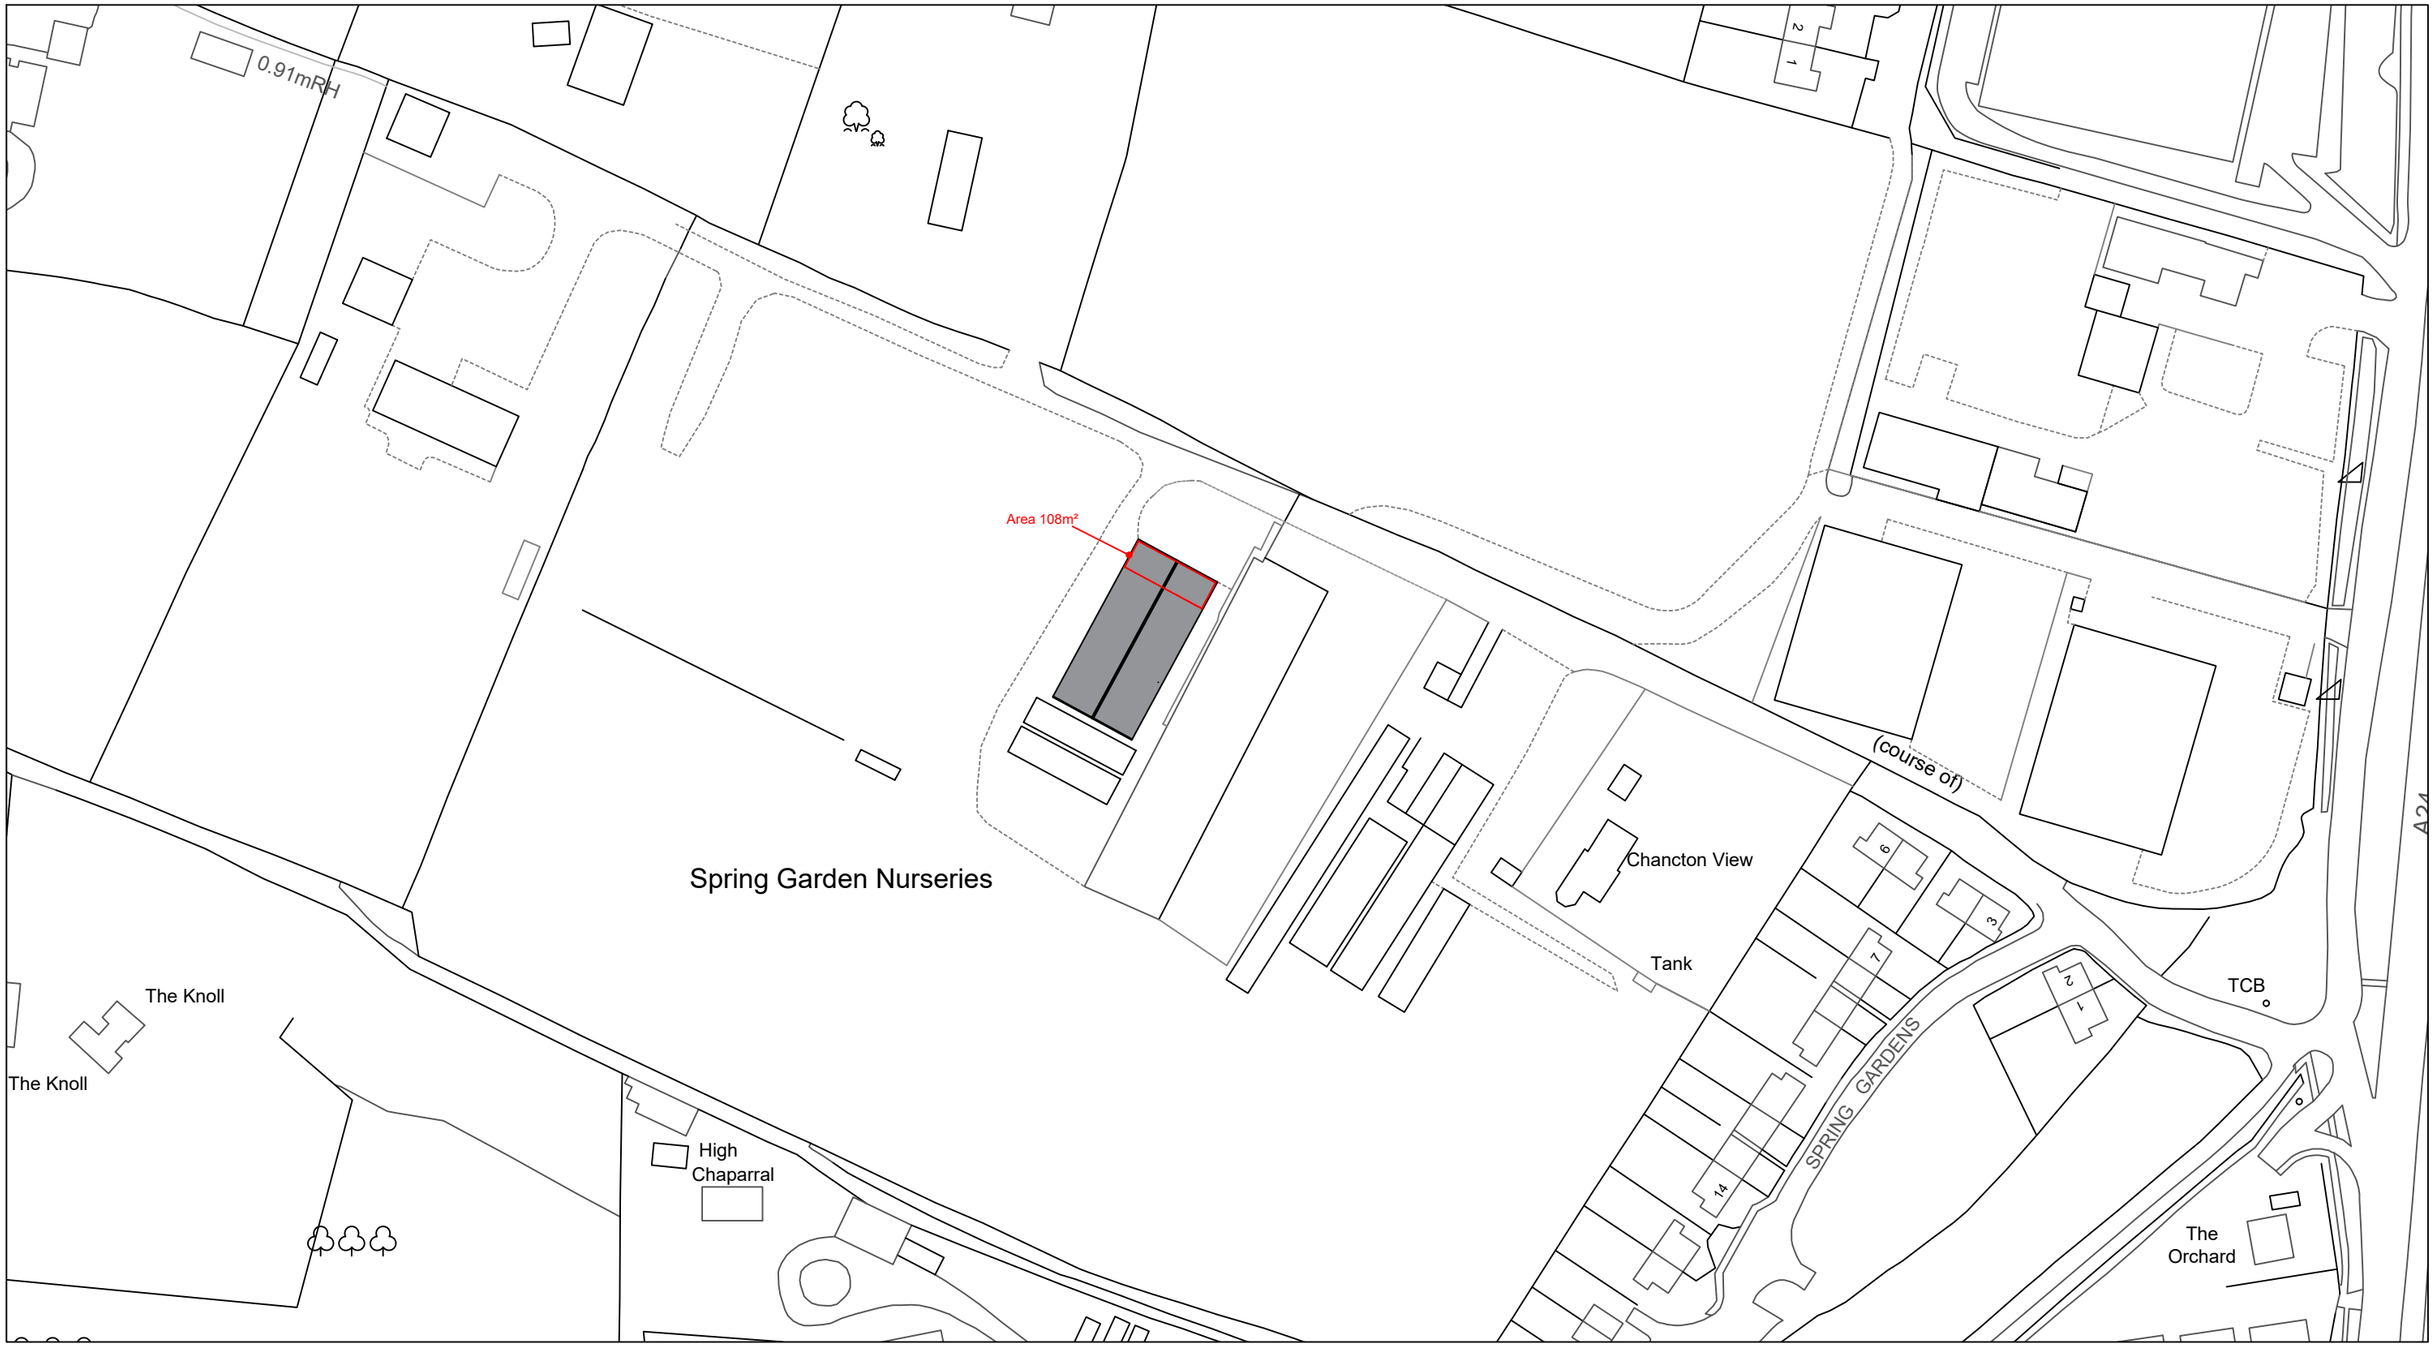

© Crown copyright 2024 Ordnance Survey 100053143

Scale Bar (1:1250)

Revision:			
address: Spring Gardens, Washington, Pulborough, West Sussex, RH20 3BS			
project: Class R Change of Use			
title: Existing location Plan			
scale: 1:1250 on A3	date: October 2024	dwg no.: 2024.422.01a	revision:

DOWNSVIEW ASSOCIATES
Chartered Surveyors

Little Acorns
Hampers Lane
Storrington
West Sussex
RH20 3HZ

Tel: 01903 746367
Mob: *07525 844965*

Email:
mail@downsview-surveyors.co.uk

RICS