
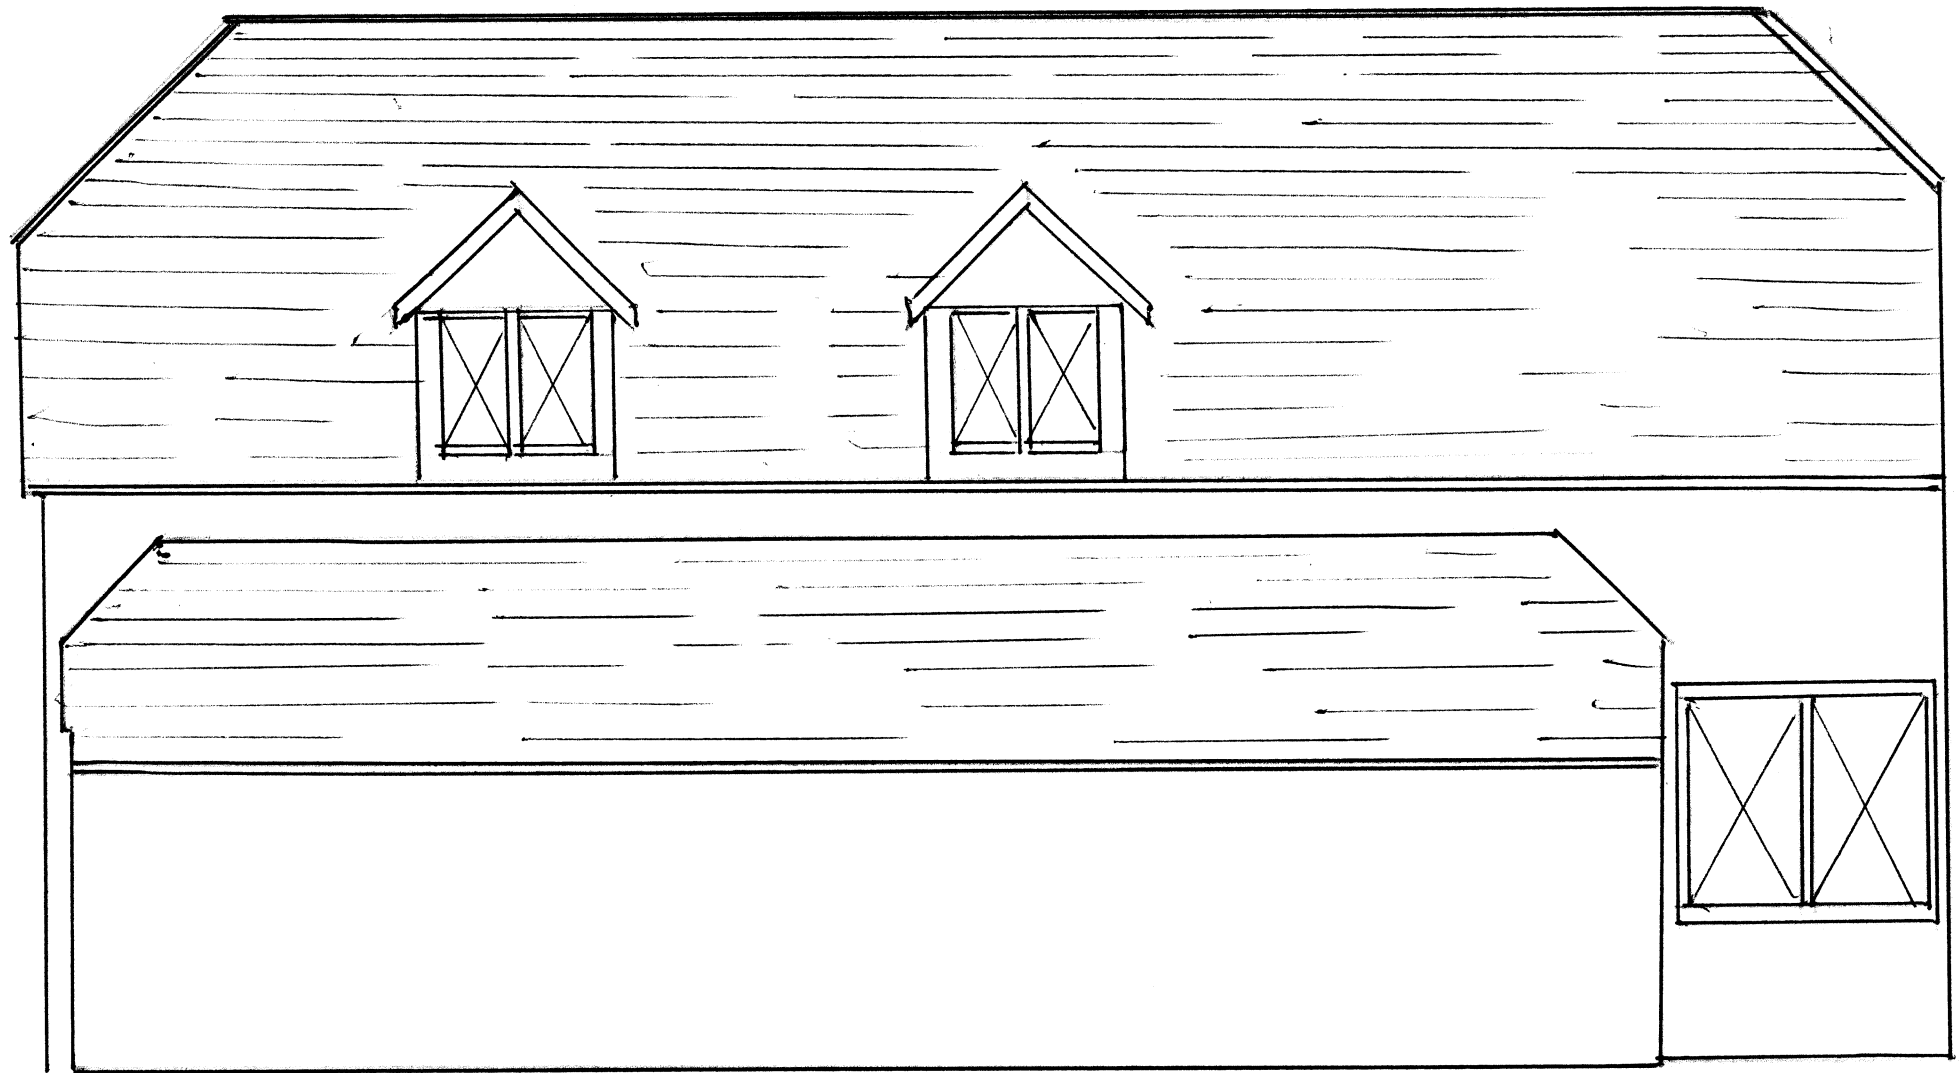


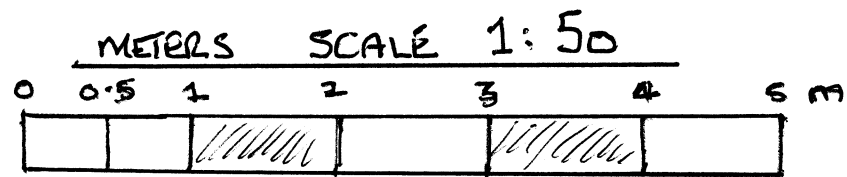

EXISTING SOUTH ELEVATION

MR CAL HEMMING
CHAPEL COTTAGE
NUTHURST STREET
RH13 6EG