
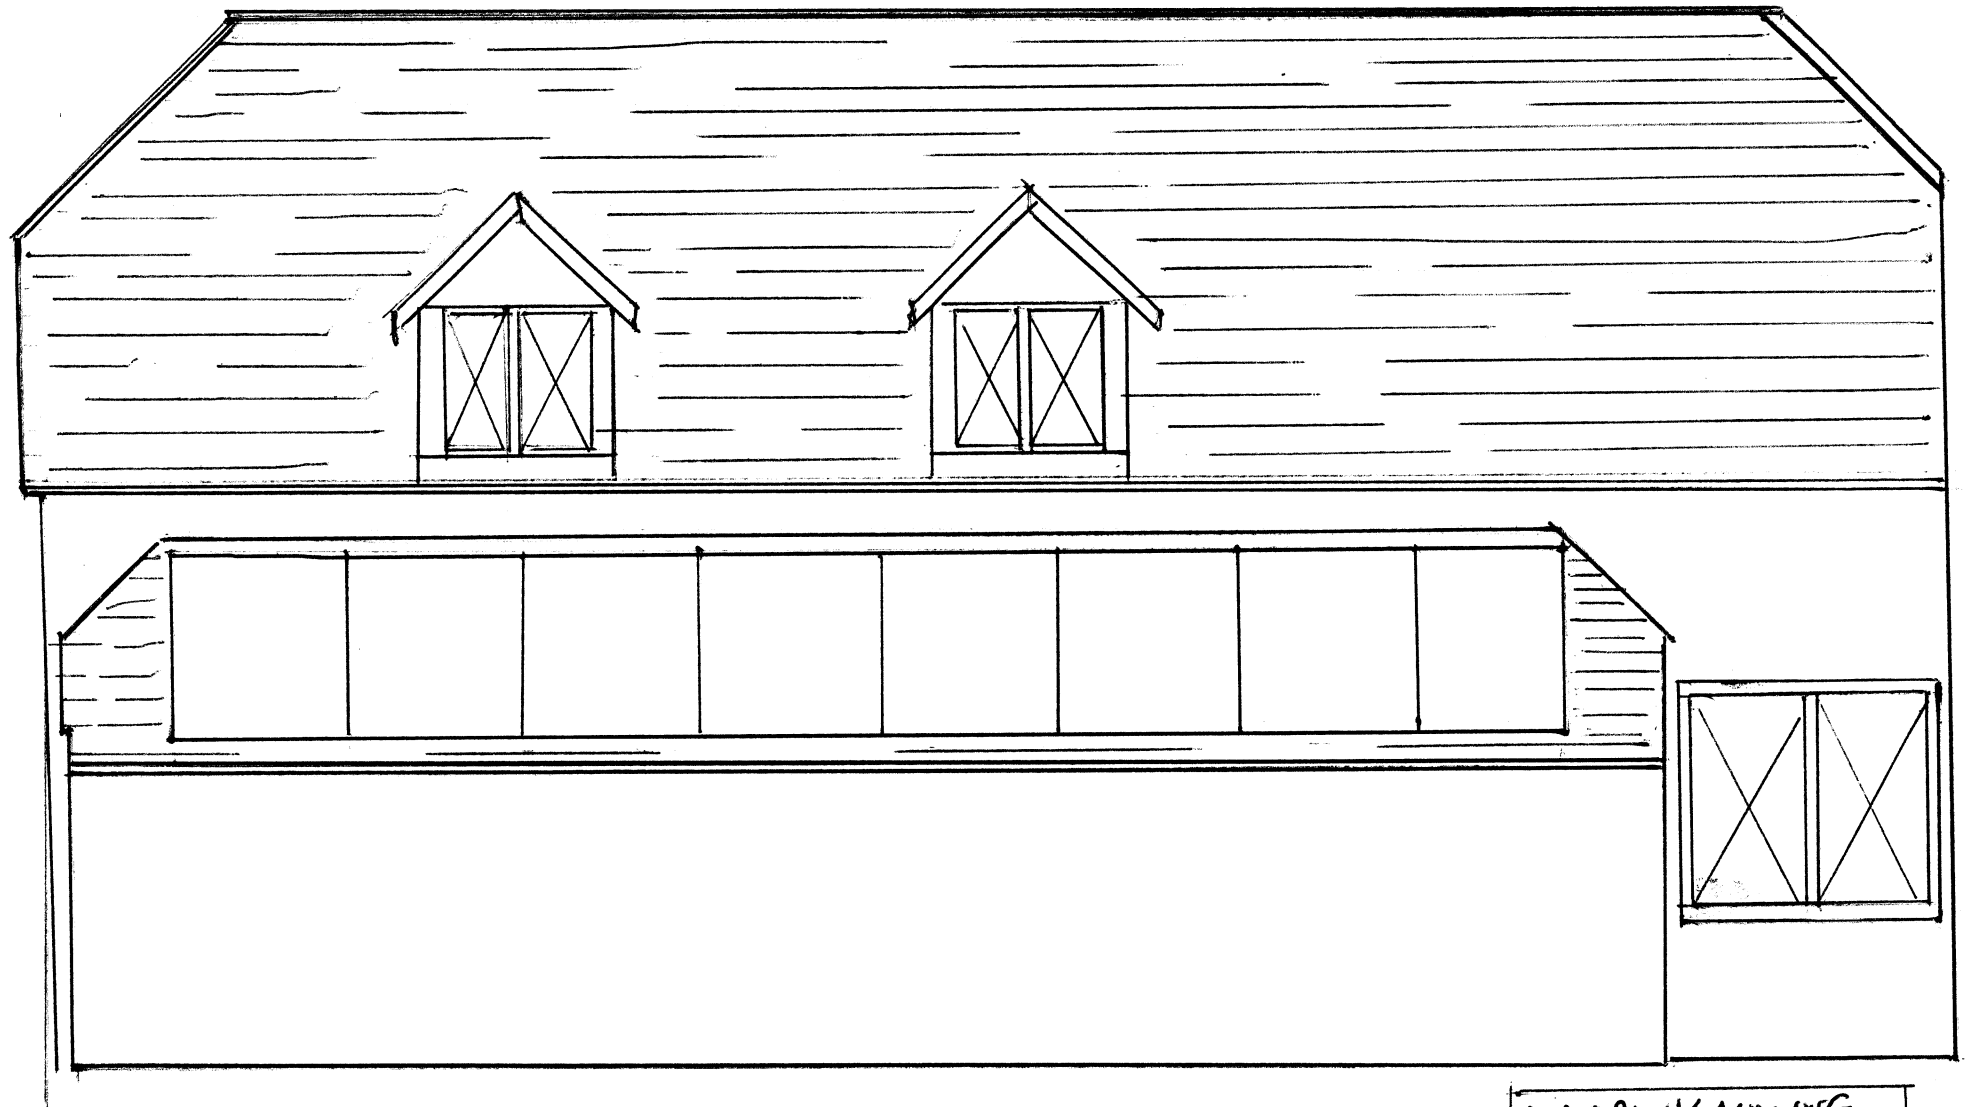


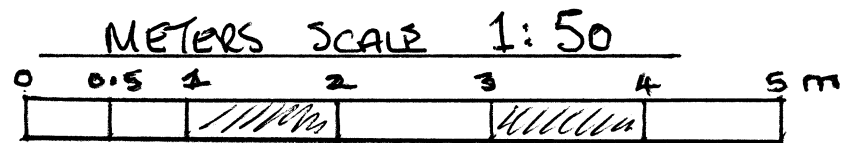

PROPOSED SOUTH ELEVATION SHOWING 8 x SOLAR PANELS
TO GARAGE ROOF. NO EXISTING CLAY TILES ARE REMOVED
AS SOLAR PANELS ARE MOUNTED ON A FRAMEWORK ON TOP OF
EXISTING TILES.

MCCL HEMMING
CHapel Cottage
NUTHURST STREET
RH136RG