




Scale 1:500

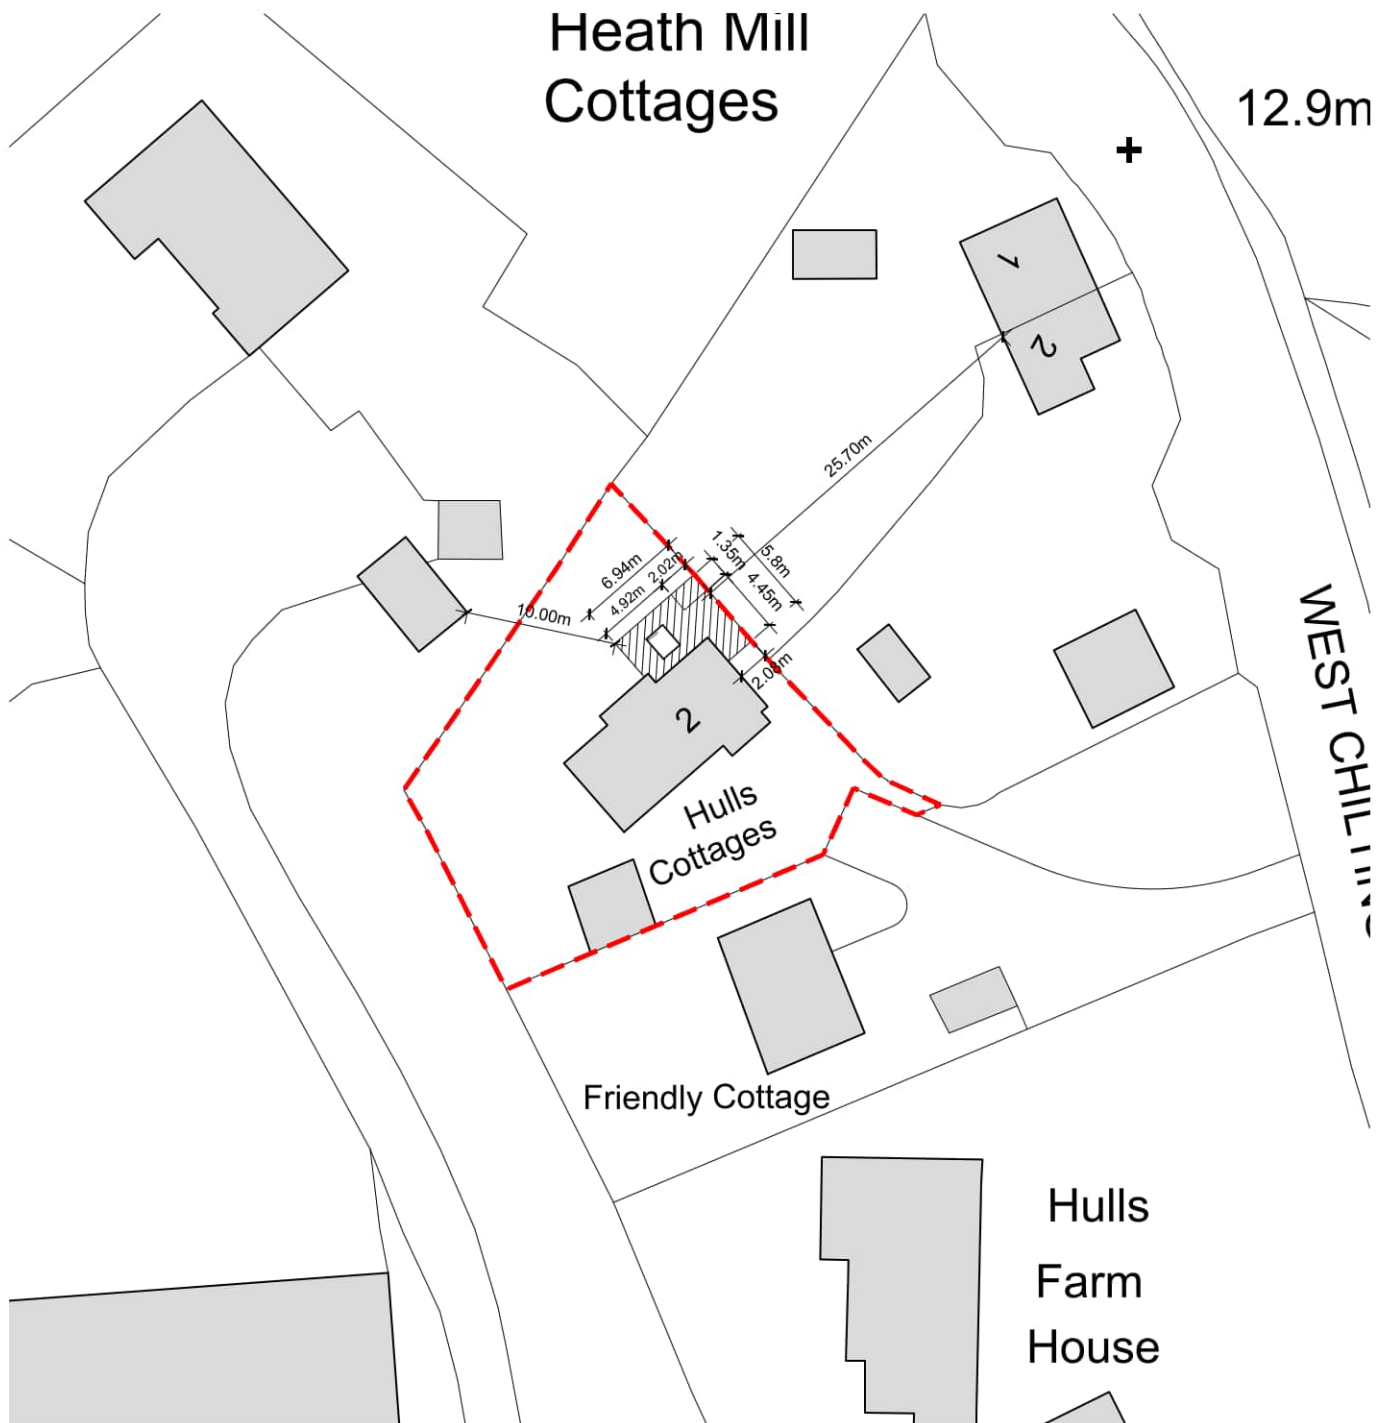

Block Plan

--- Proposed Application Boundary

Job Title
2 Hulls Cottage, West Chiltington

Client's Name
Mr & Mrs Woodman

Drawing Title
Block Plan

Rev	Date	Revision Details
Job No	Drawing No	Rev
HU22	BLOC02	P01

CAD Plot date: 28/11/2025 - 15:33:40

2 hulls cottage mast.dwg