




Scale 1:1250

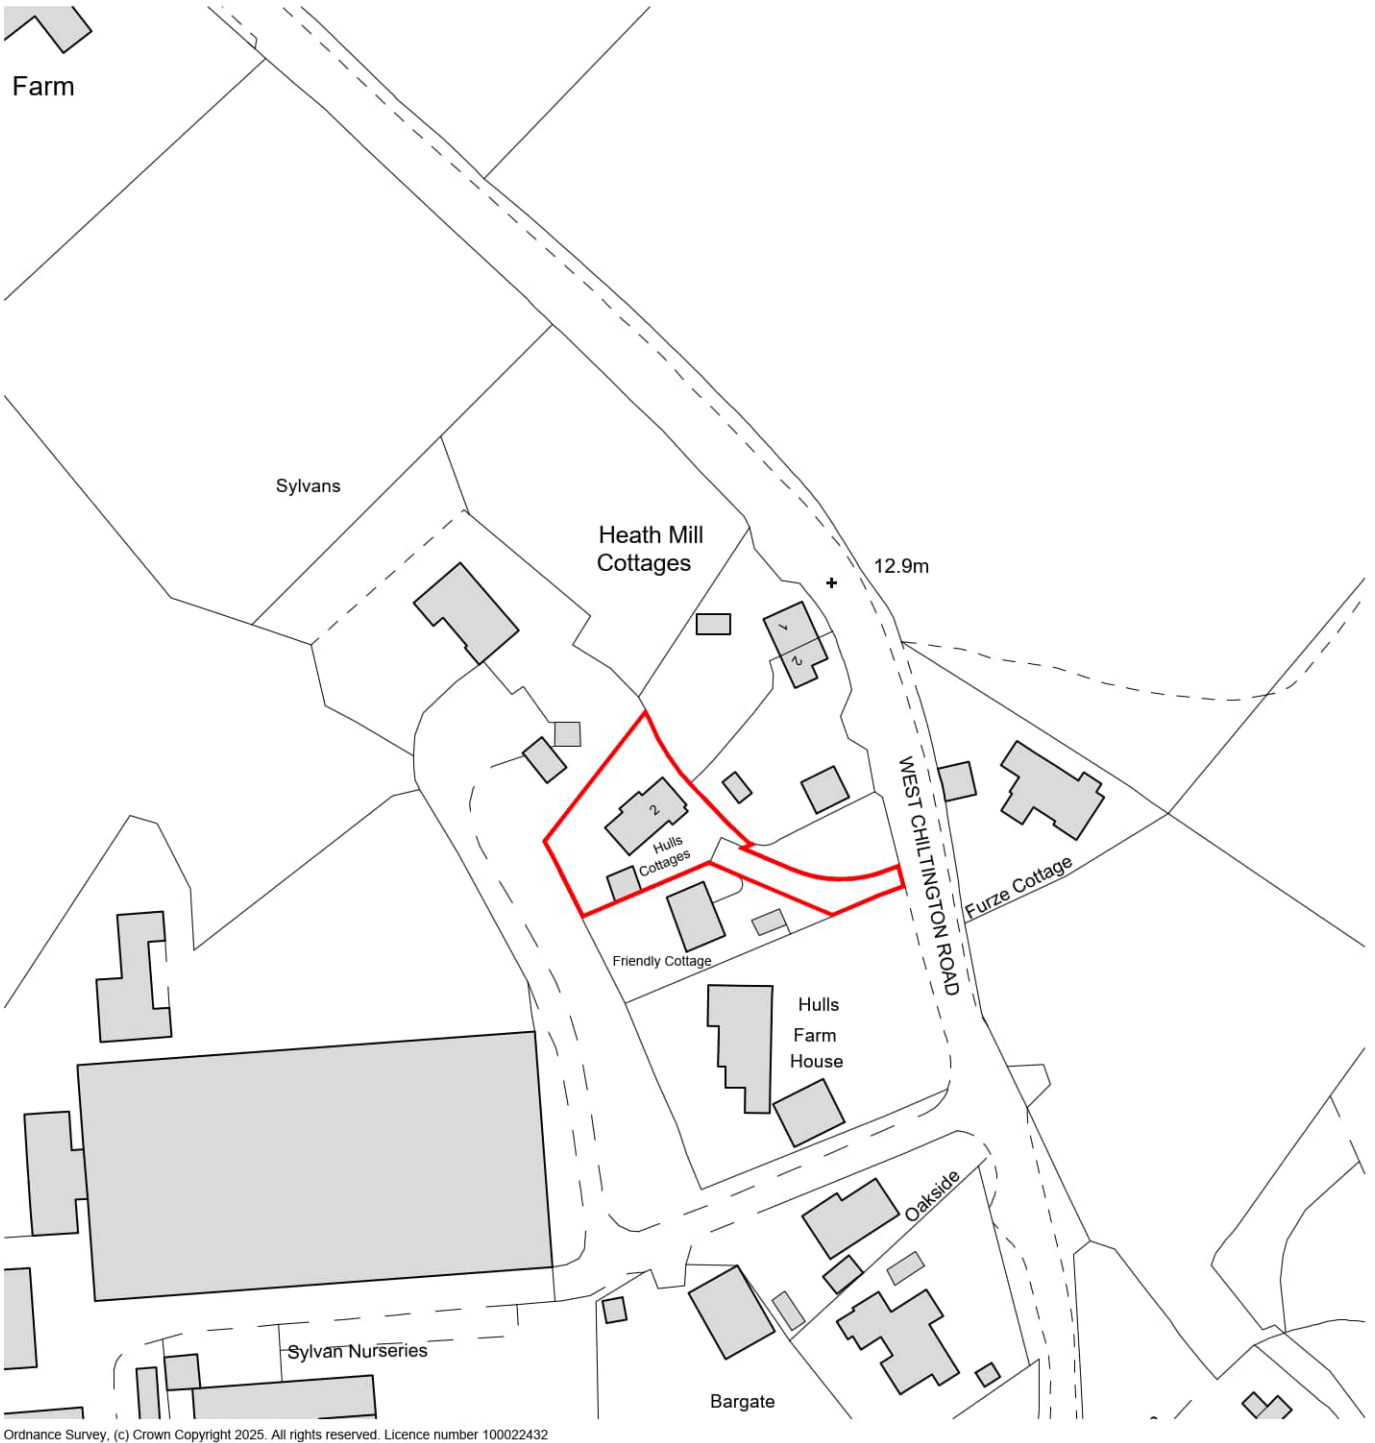

Ordnance Survey, (c) Crown Copyright 2025. All rights reserved. Licence number 100022432

Location Plan

— Proposed Application Boundary

Job Title
2 Hulls Cottage, West Chiltington

Client's Name
Mr & Mrs Woodman

Drawing Title
Location Plan

Rev	Date	Revision Details
Job No	Drawing No	Rev
HU22	LOC01	P01

CAD Plot date: 4/12/2025 - 17:54:42

2 hulls cottage mast.dwg