




MEASUREMENTS NOT TO BE SCALED
FROM DRAWING


The plans indicated have been scaled from the property
sales information and are to be used for indicative /
discussion purposes only

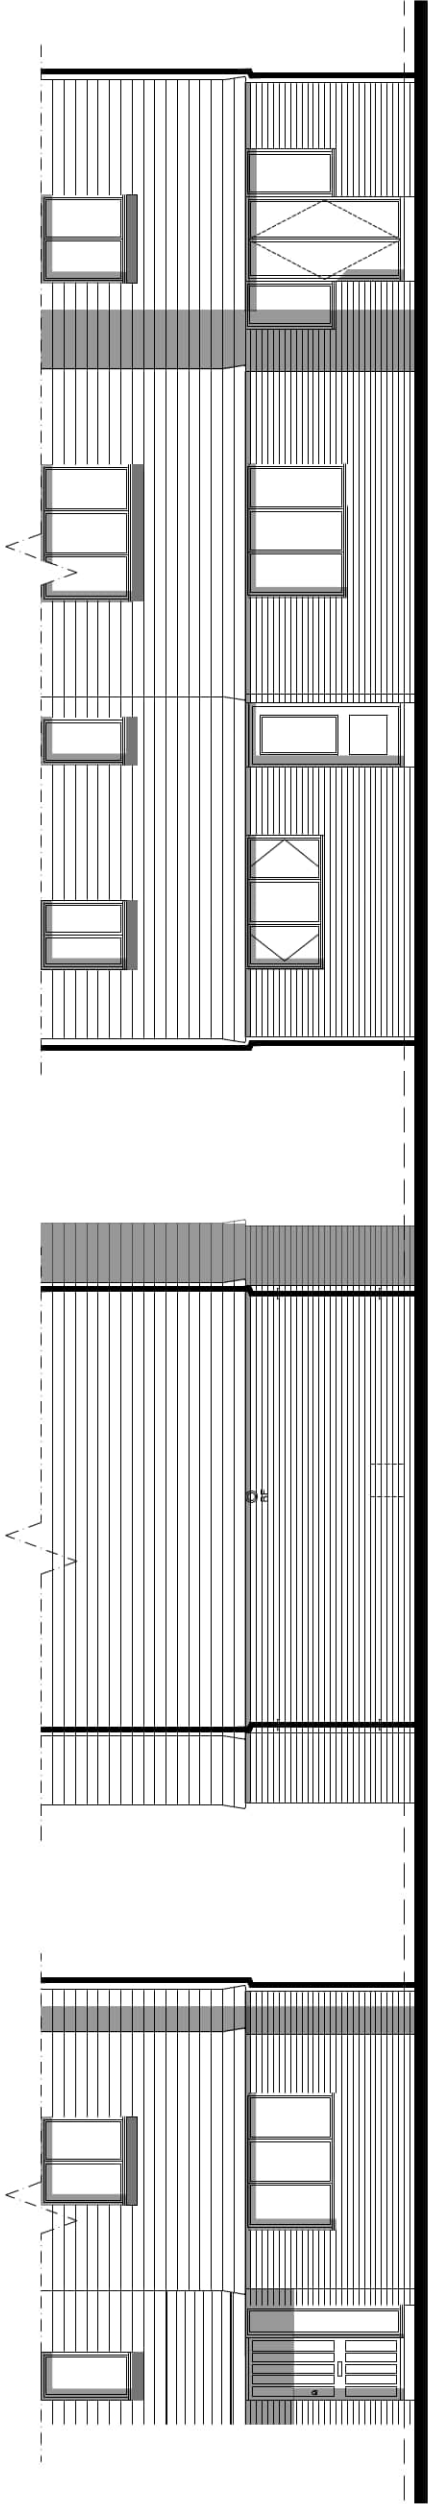


Existing Front Elevation

Existing Side Elevation

Existing Rear Elevation

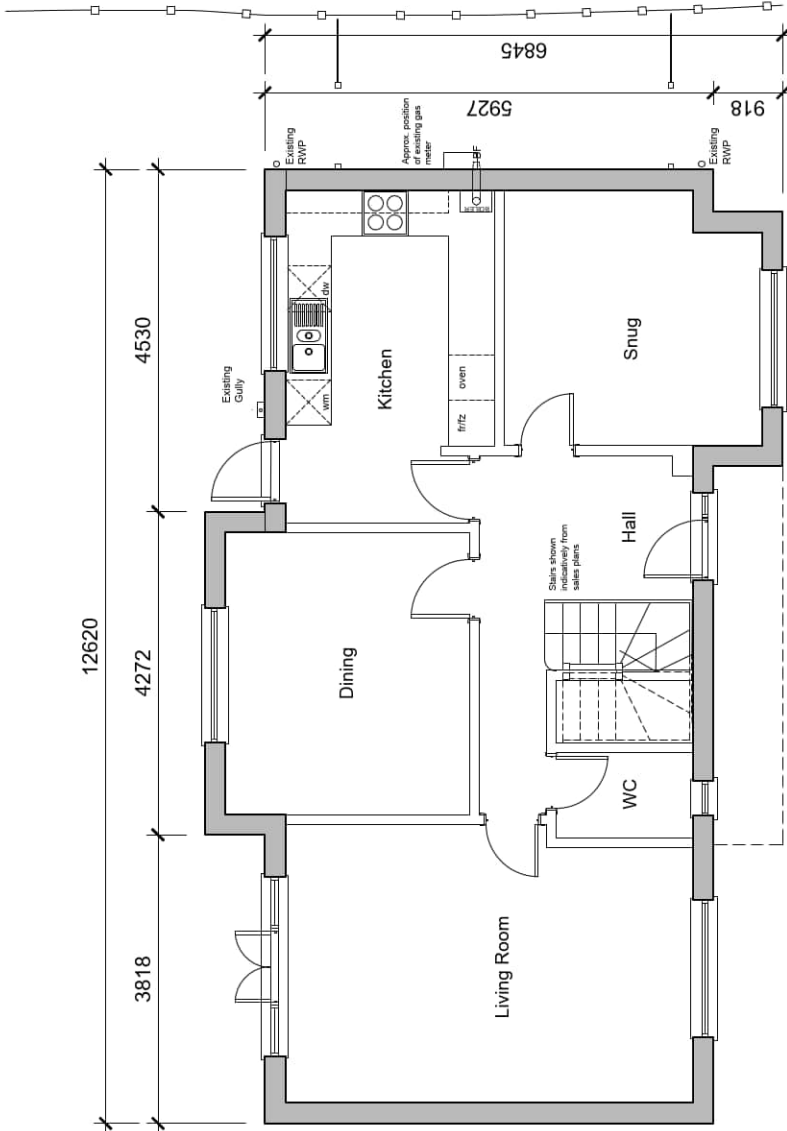

Existing Ground Floor Plan 1:100

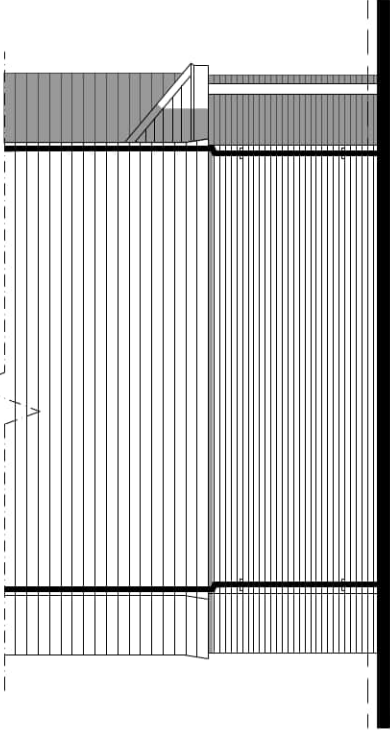

Existing Side Elevation



View of the front elevation



View of the rear elevation

P01	First Issue	24/11/25
Rev	Amendments	Date
Document Status	Preliminary	

Client Name		Mr & Mrs Woodman	
Project Name		2 Hulls Cottage, West Chiltington	
Project No.		HU22	
Date Created		NOV 25	
Scale		A3 - 1:100	
Document Title		Existing Floor Plans and Elevations	
Document Reference		PL01	
Revision		P01	