


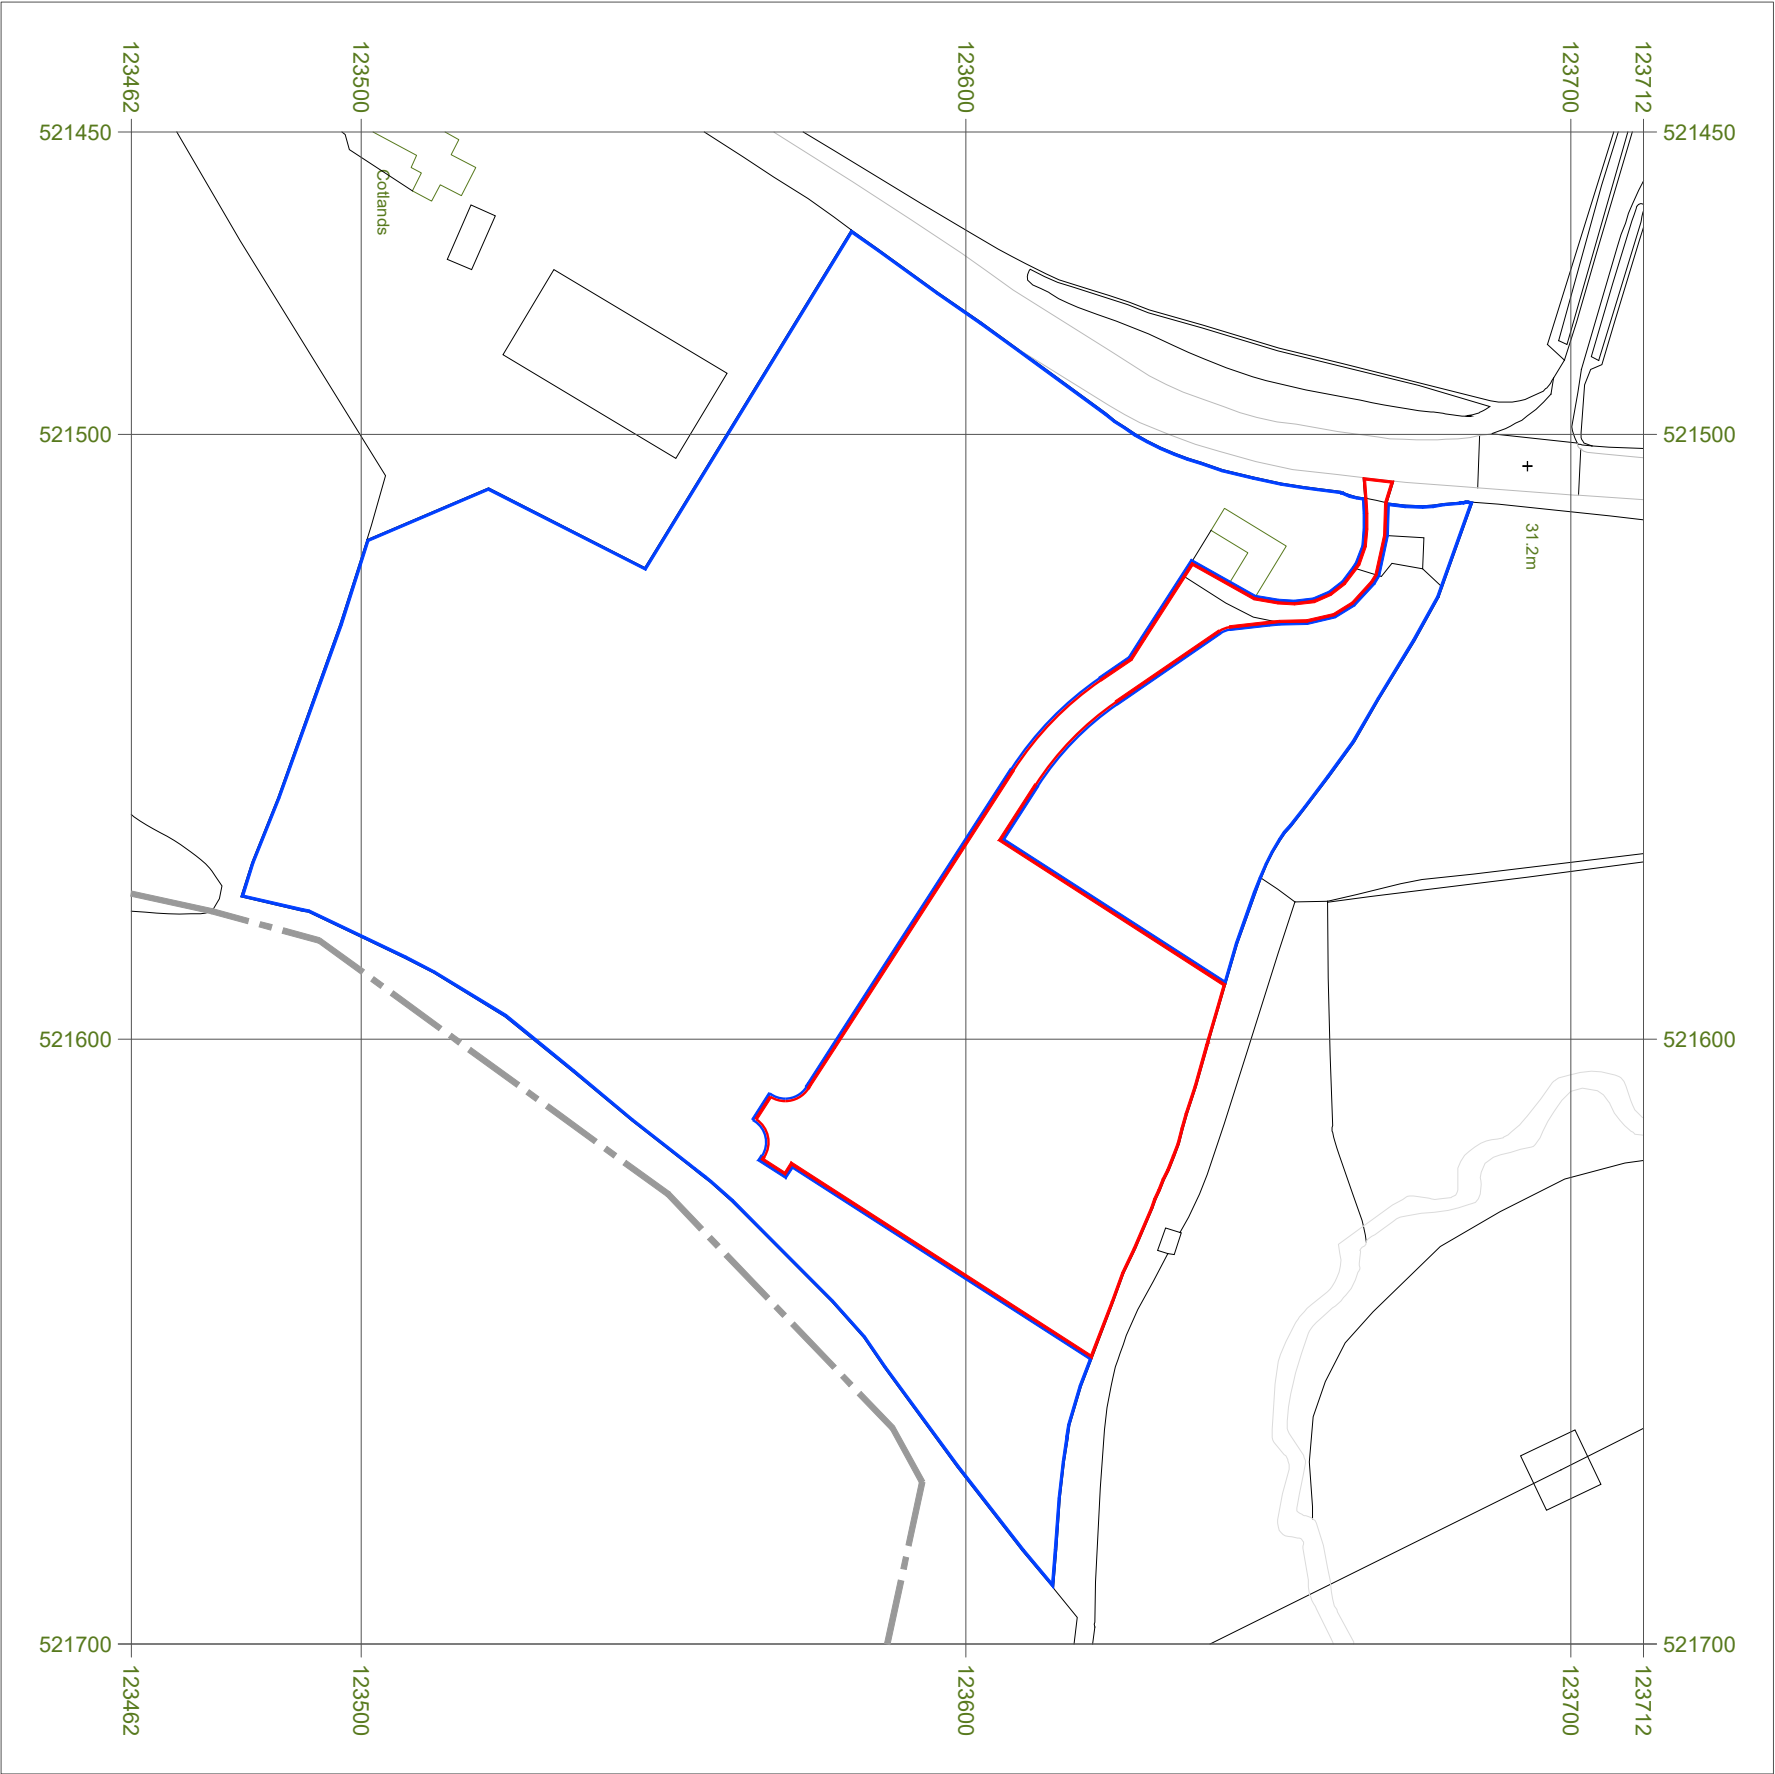

Serial number: 297155

© Crown copyright and database right 2024
Ordnance Survey licence AC0000848283
Reproduction in whole or in part is prohibited
without the prior permission of Ordnance Survey.

This drawing is the copyright of
Manorwood Construction Ltd but may
be used for planning purposes by the
Local Authority without breach of
copyright.

Do not scale from this drawing unless
for Local Authority planning purposes.

All dimensions must be checked on
site prior to commencement of works.

Construction (Design and
Management) Regulations 2015

This drawing is intended for Planning
purposes only and as such does not
highlight residual design related health
and safety risks.

This information can be provided on
request; however, it is anticipated that
the full extent of residual risks will be
identified during the detailed Building
Regulations or construction design
Status and prior to construction works
commencing on site.

All responsibilities and duties of
Principle Designer as stated within the
above regulations now revert to the
client unless Manorwood are appointed
to undertake Building Regulations or
construction drawings.



Suite 114
26 The Hornet
Chichester
West Sussex
PO19 7BB

tel: 01243 201 102
email: enquiries@manorwood.co.uk
web: www.manorwood.co.uk

Address

Cotlands Paddock, Horsham
Road, Cowfold, RH13 8AH

Drawing No.	2509CO_000
Scale @ A3	1:1250
Job No.	2509CO
Drawn By	MD
Checked By	BK
Drawn On	20.10.2025
Issued On	20.10.2025
Status	Existing
Drawing	Location Plan
Submission	Planning
Revision	000
Application Area:	4195m²



Indicative: 0.0°

