



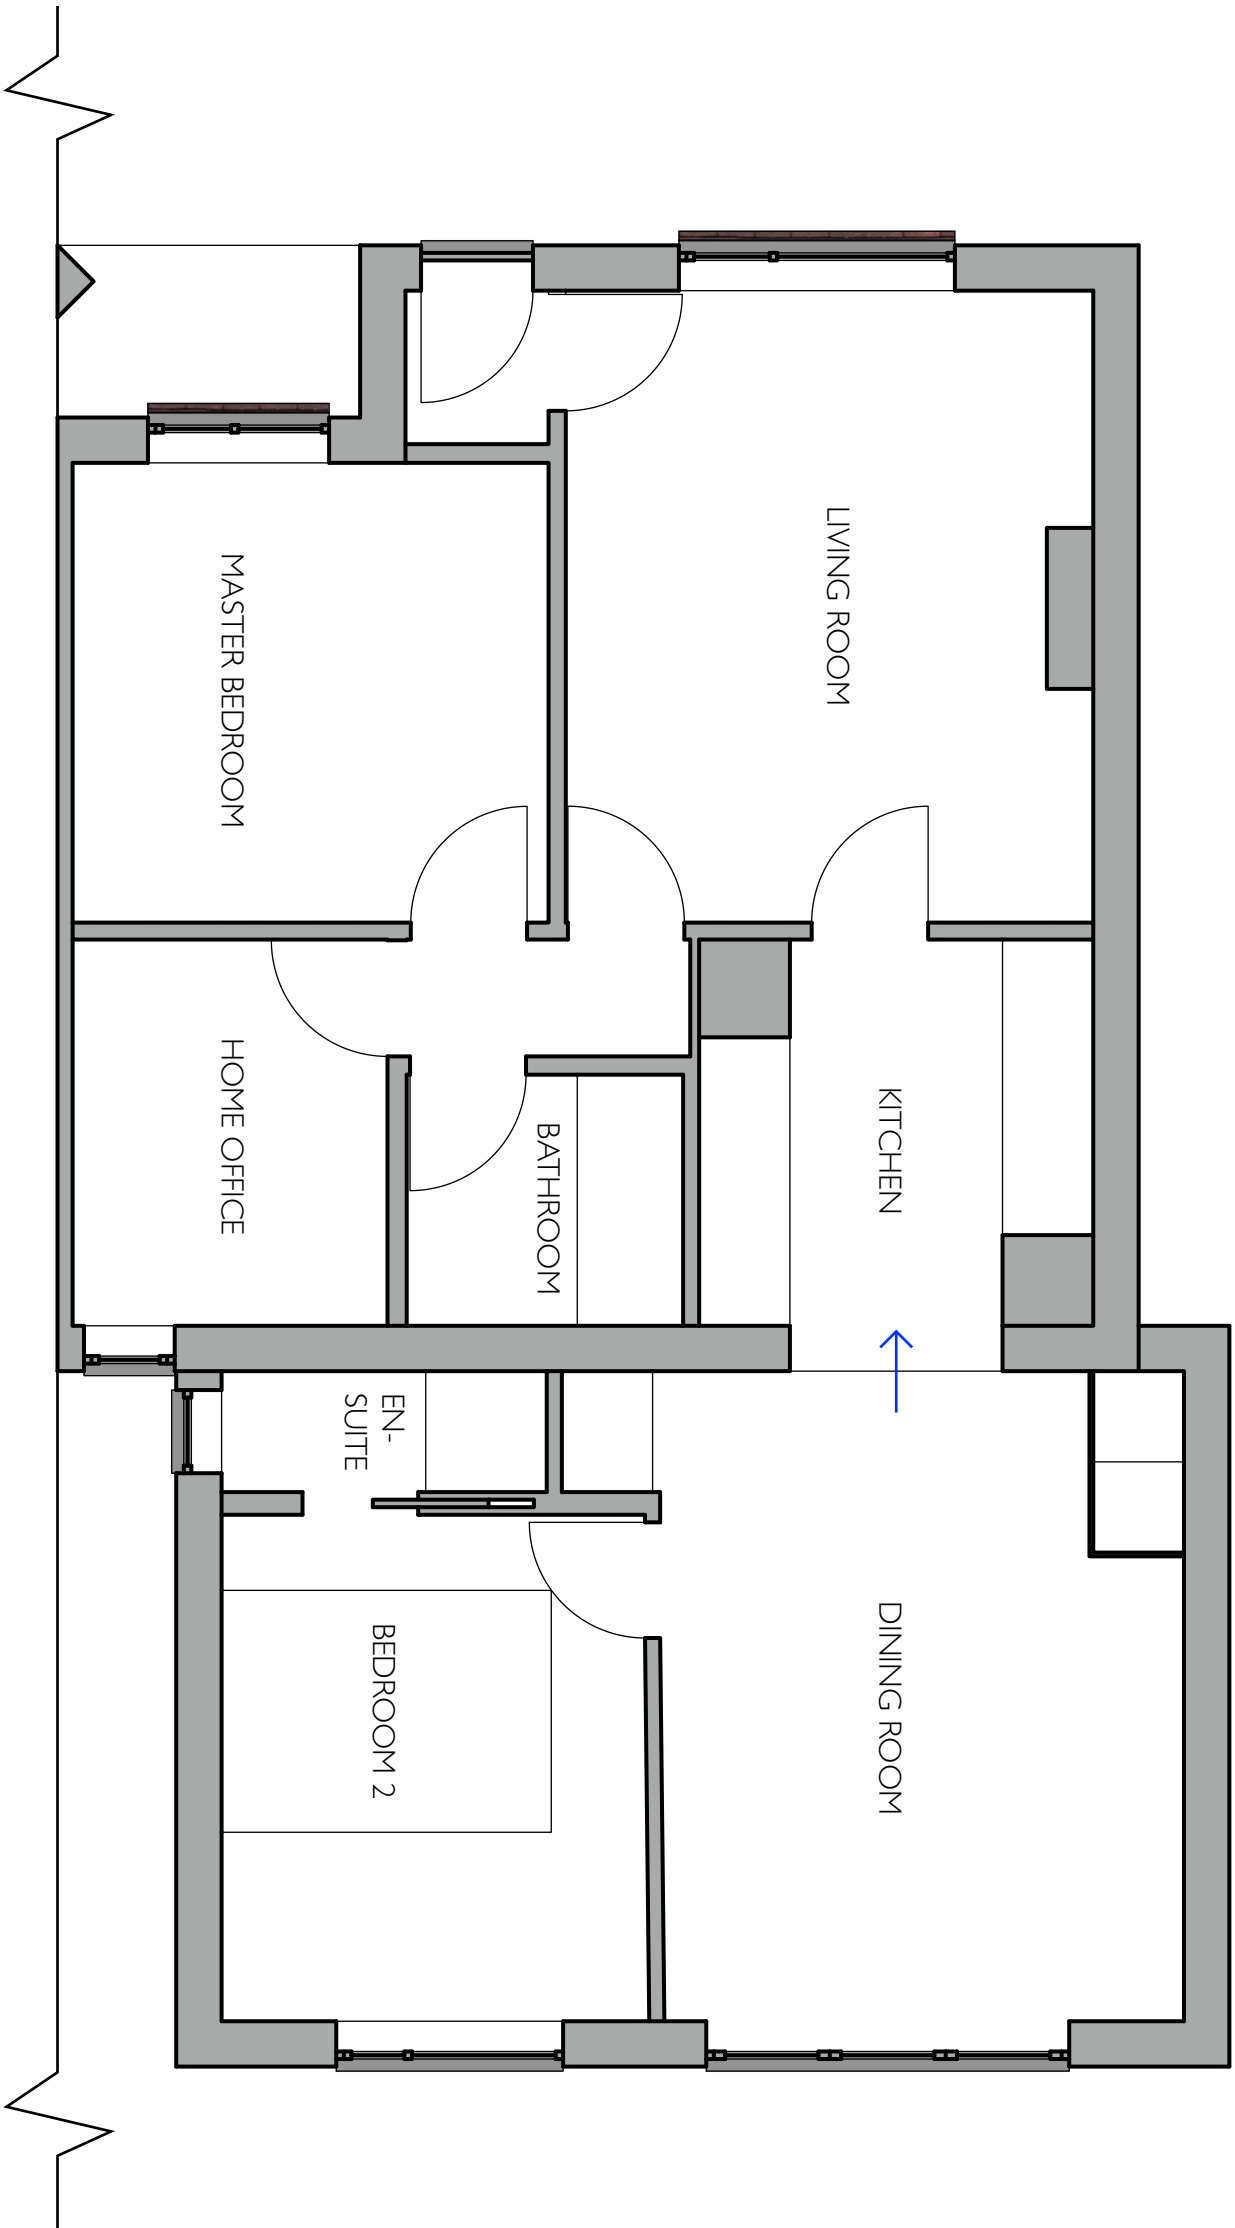

PROPOSED GF PLAN

9 PENLANDS WAY, STEYNING, BN44 3PN
ARCHITECTURE BY JAKE MCLEWEE BSC (HONS): ARCHITECTURAL TECHNOLOGY

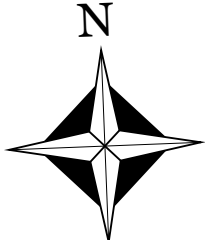

Scale 1:50 @ A3

REFERENCE / DATE

A 528-2

10/12/2025

ARCHITECTUREBYJAKE.CO.UK