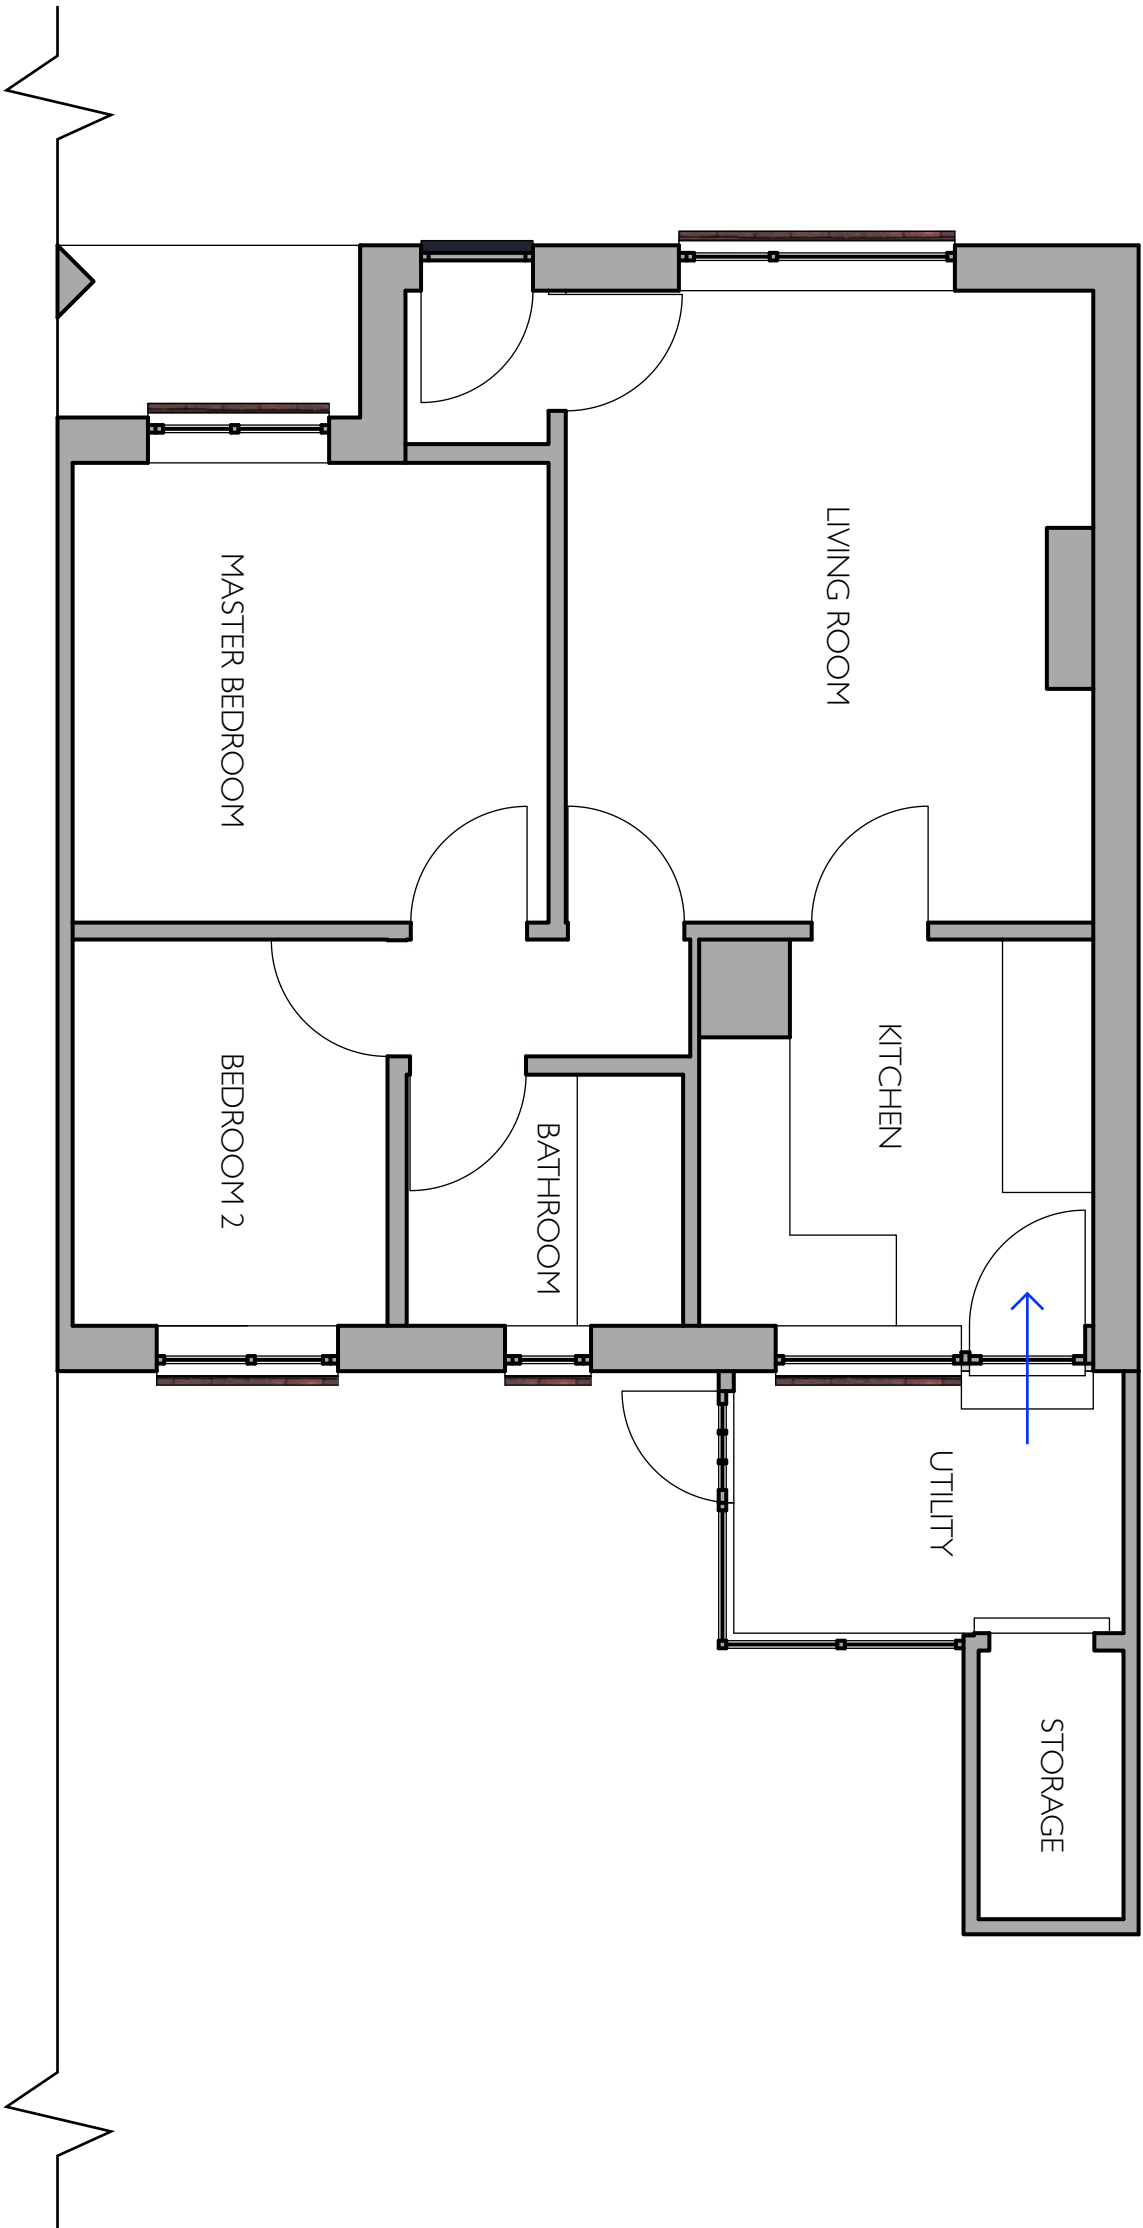
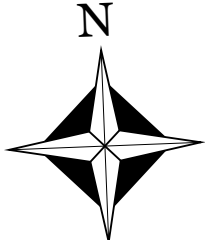


Scale 1:50 @ A3

EXISTING GF PLAN

9 PENLANDS WAY, STEYNING, BN44 3PN
ARCHITECTURE BY JAKE MCLEWEE BSC (HONS): ARCHITECTURAL TECHNOLOGY

REFERENCE / DATE
A 528-1
10/12/2025
ARCHITECTUREBYJAKE.CO.UK