


Date Produced: 14-Dec-2025

Scale: 1:2500 @A4

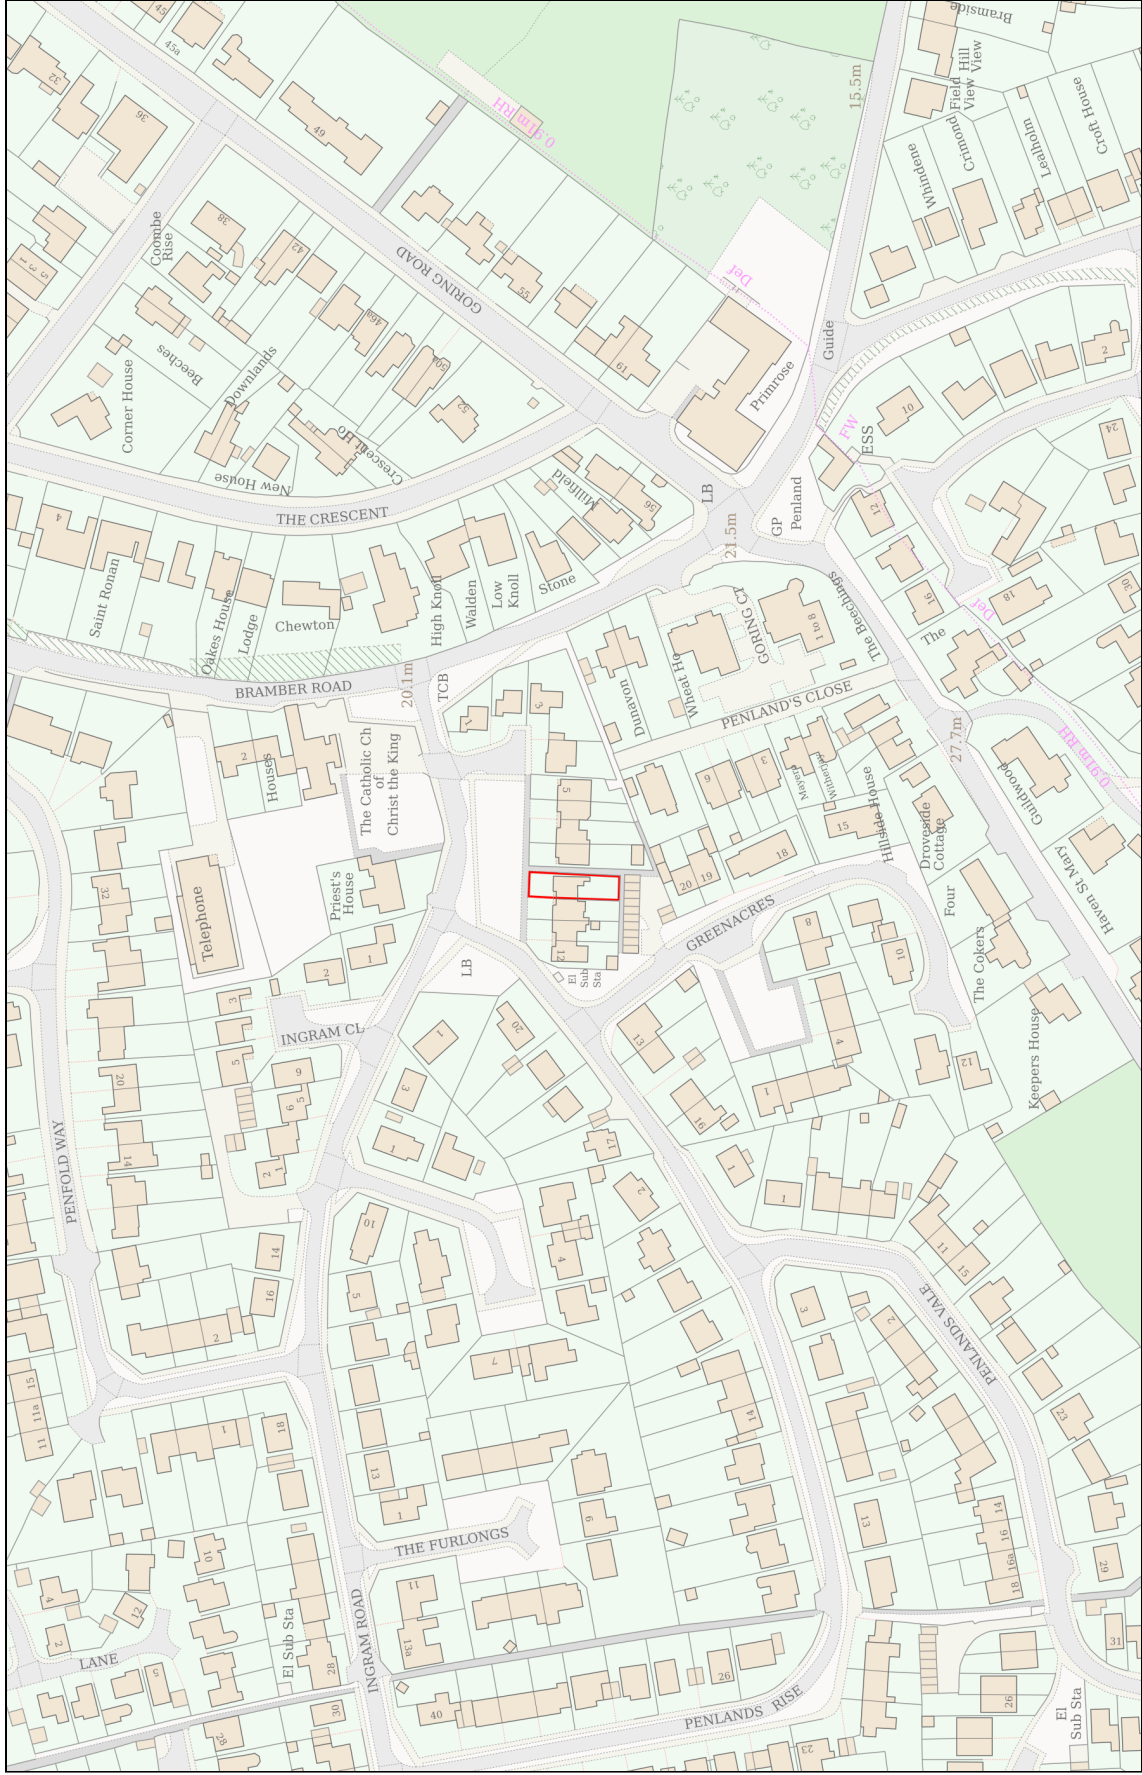

Planning Portal Reference: PP-14559099v1