




1:500

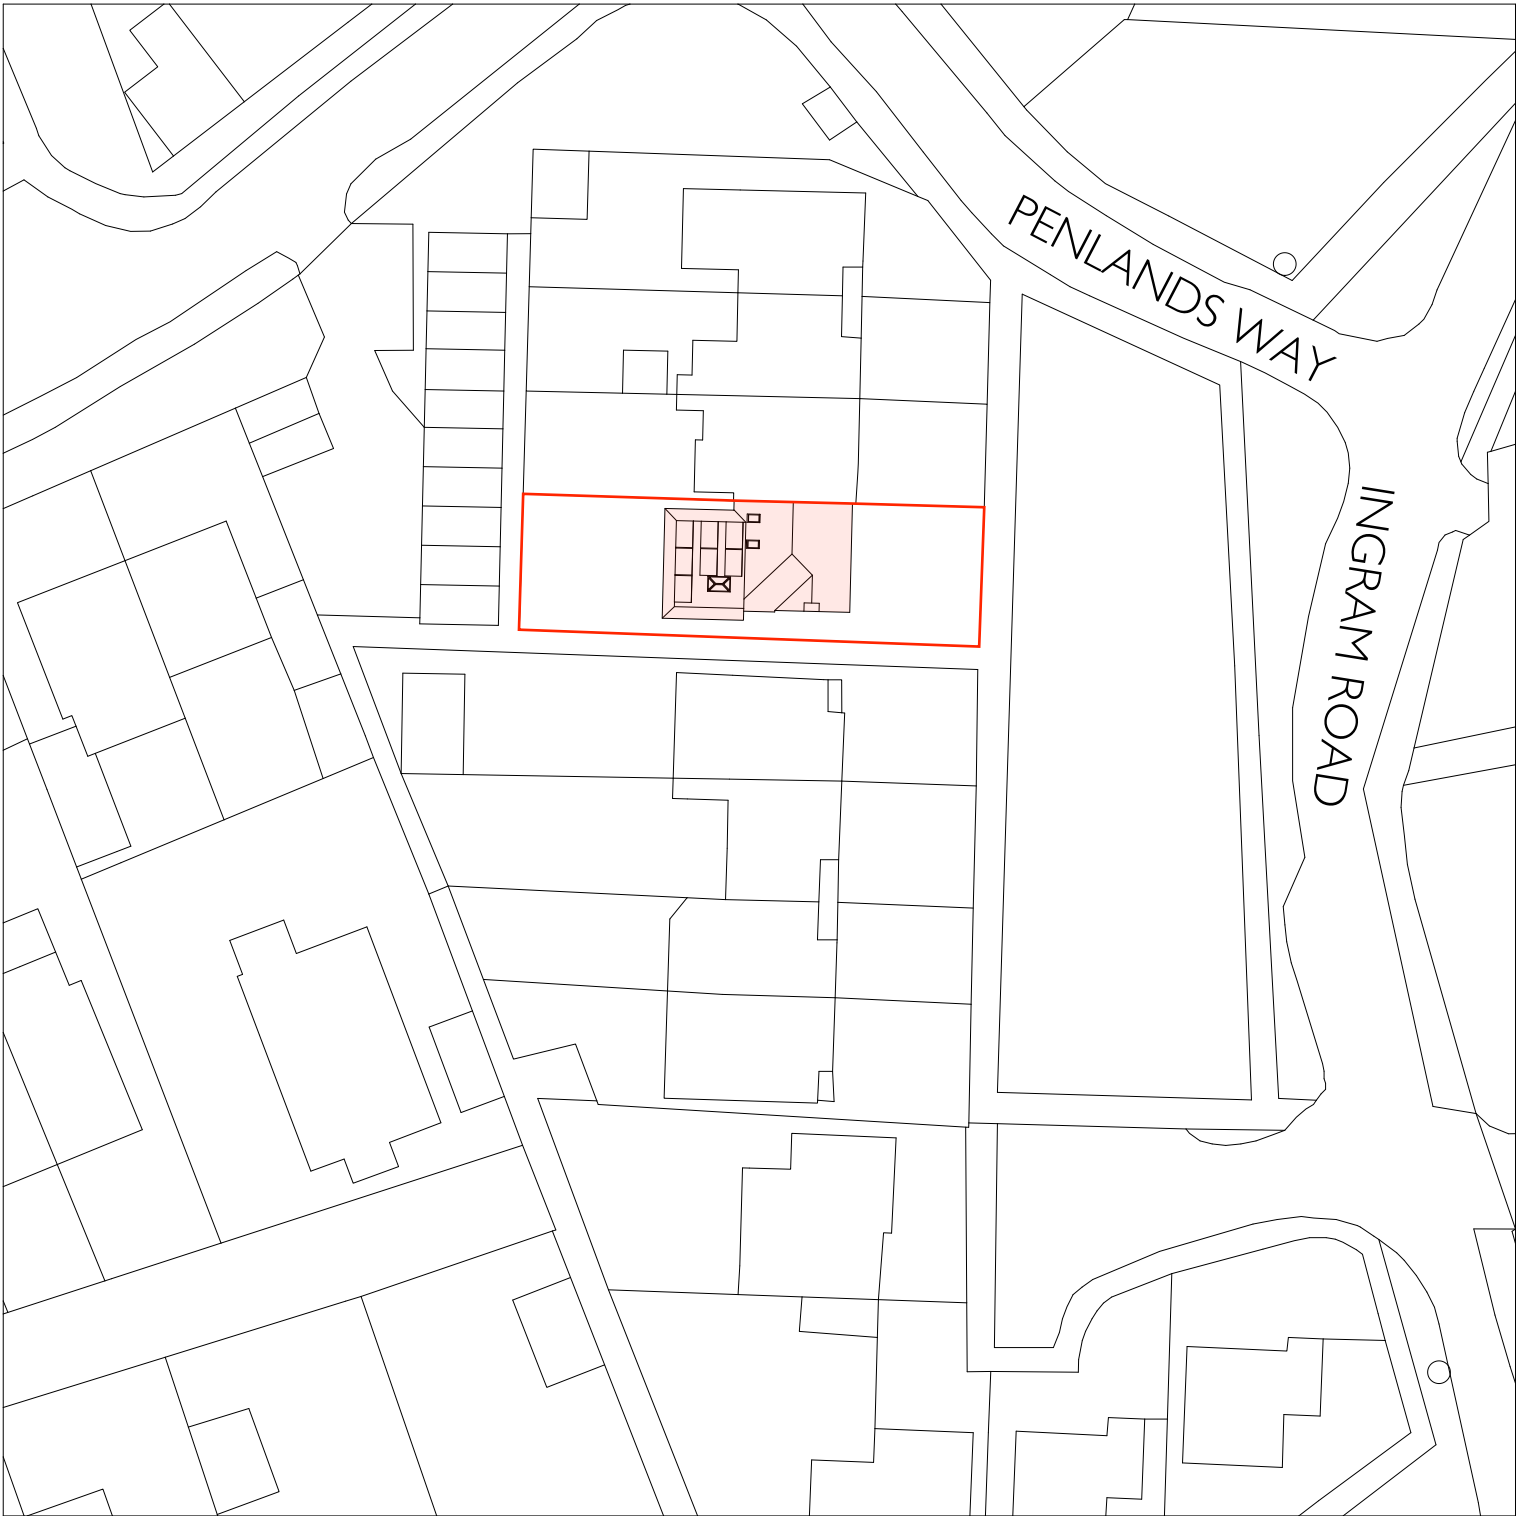

OS LICENCE: SP133435

BLOCK PLAN

9 PENLANDS WAY, STEYNING, BN44 3PN

ARCHITECTURE BY **jake** MCLEWEE BSC (HONS): ARCHITECTURAL TECHNOLOGY

REFERENCE / DATE

A 528-8

10/12/2025

ARCHITECTUREBY**jake**.CO.UK