


NOTE: ATTACHED DWELLING OBSCURED FROM VIEW

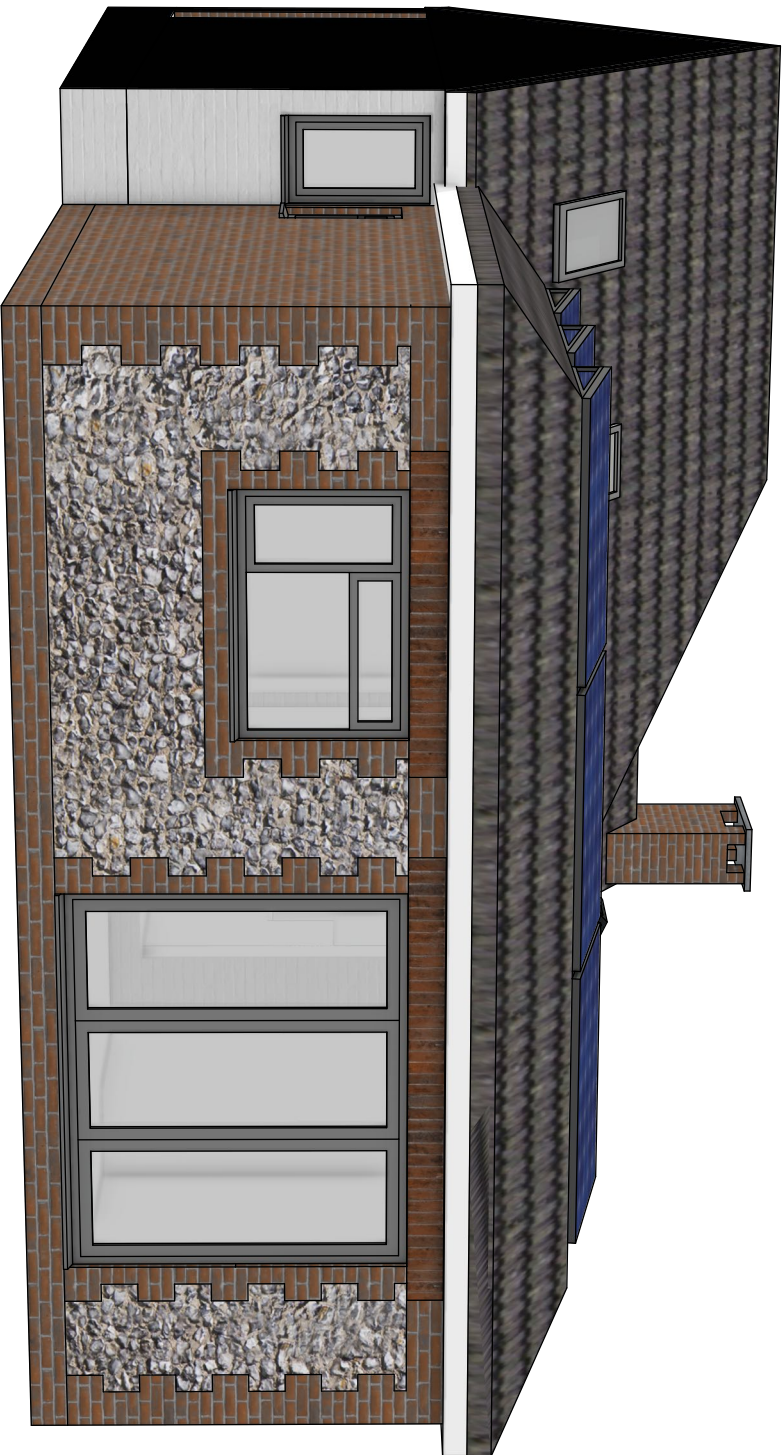

3D VISUAL

9 PENLANDS WAY, STEYNING, BN44 3PN
ARCHITECTURE BY **jake** MCLEWEE BSC (HONS): ARCHITECTURAL TECHNOLOGY

REFERENCE / DATE
A 528-7
10/12/2025
ARCHITECTUREBY**jake**.CO.UK