


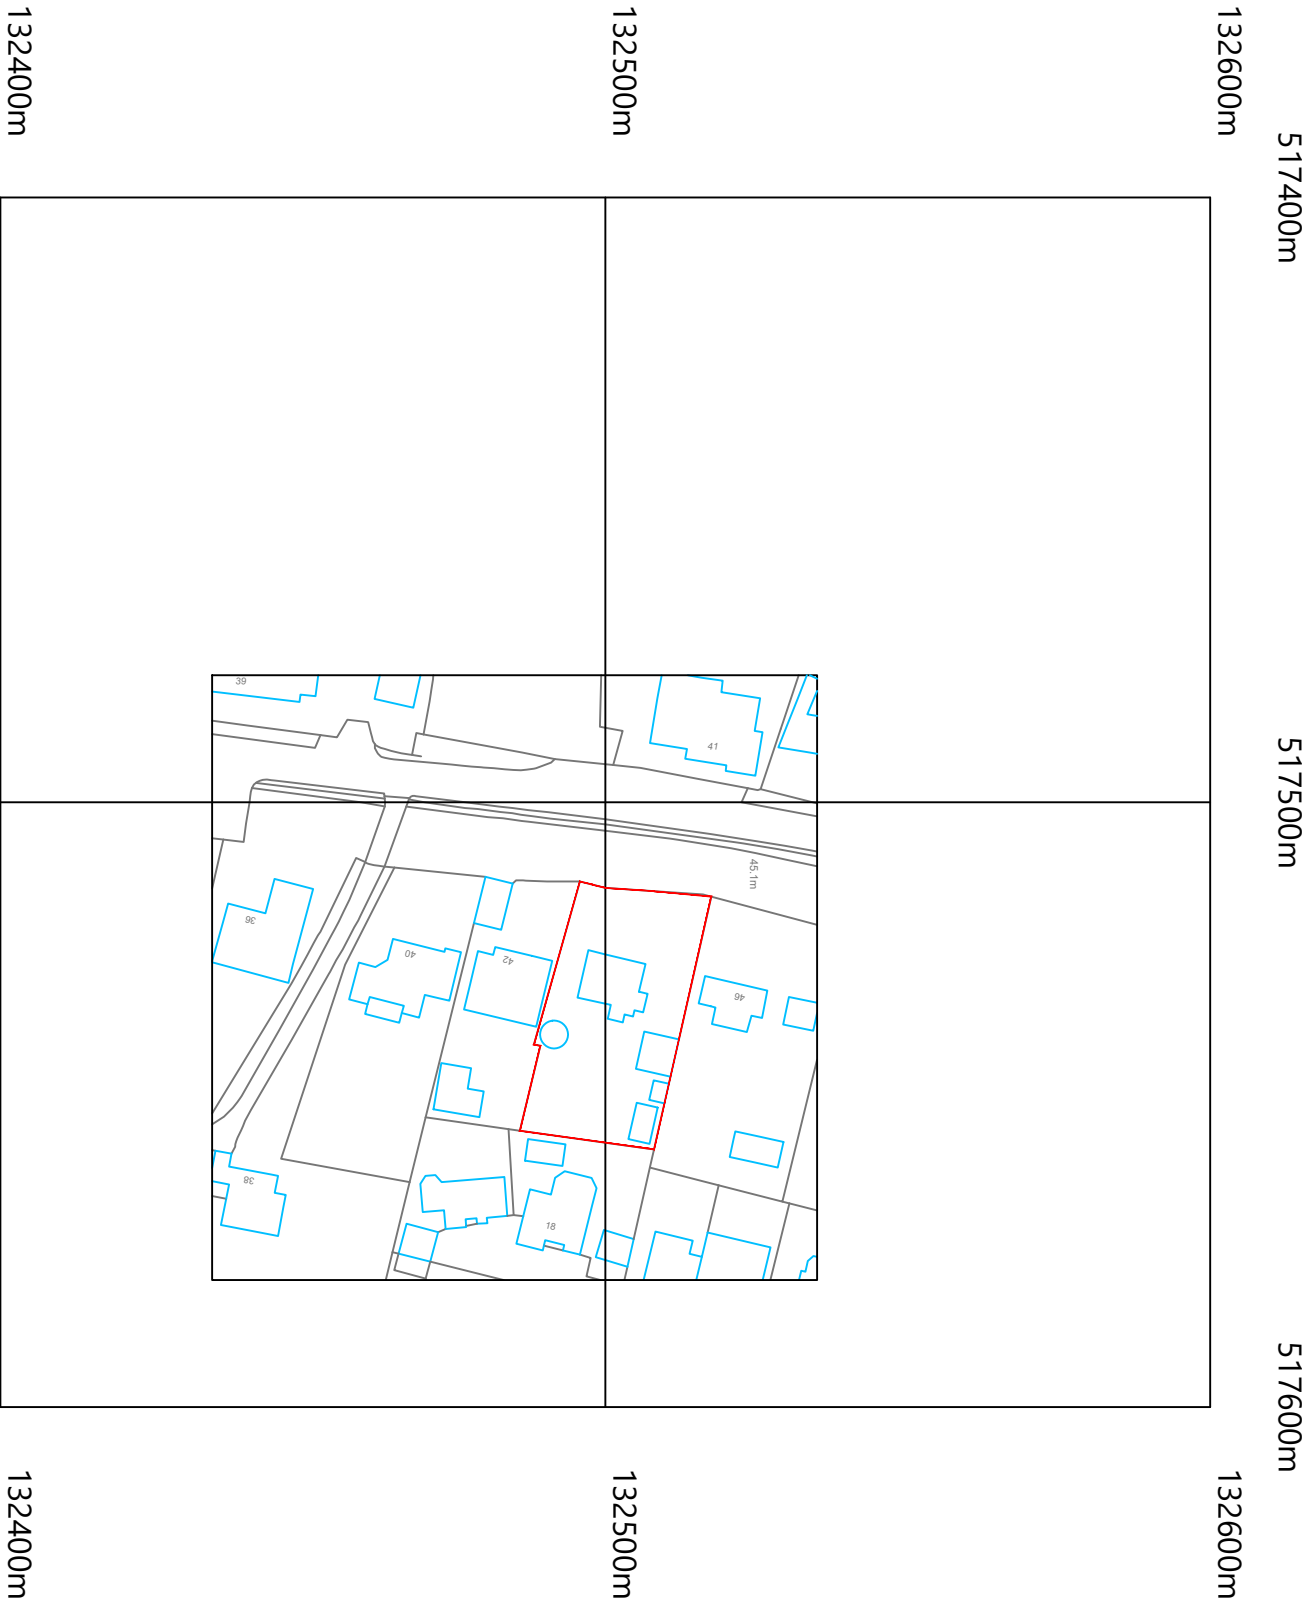

©Crown Copyright and database rights 2024 OS Licence no. AC0000849896

Scale in metres 1:1250
10 20 30 40 50 60 70 80 90 100





Mount View

Tattenham Crescent

Epsom

KT18 5NU

T 07402981208

E jack@commercialdrawing.com

W www.commercialdrawing.com

Drawing Title

Location Plan

Project

44 Pondtrail Road

Horsham

RH12 5HR

Client

Mr & Mrs Hazel

Scale @ A3	Issue Date	Drawn By
1:1250	02/12/2025	JT
Job No.	Drawing No.	Revision
PTR44/2025	011	

Notes

Contractors should not scale or use the dimensions shown on this drawing. Any dimensions should be verified from the contractors own measurements taken on site before any the manufacture or installation of any materials. This drawing is the property of CDS Ltd. It should not be copied or issued without their consent.