




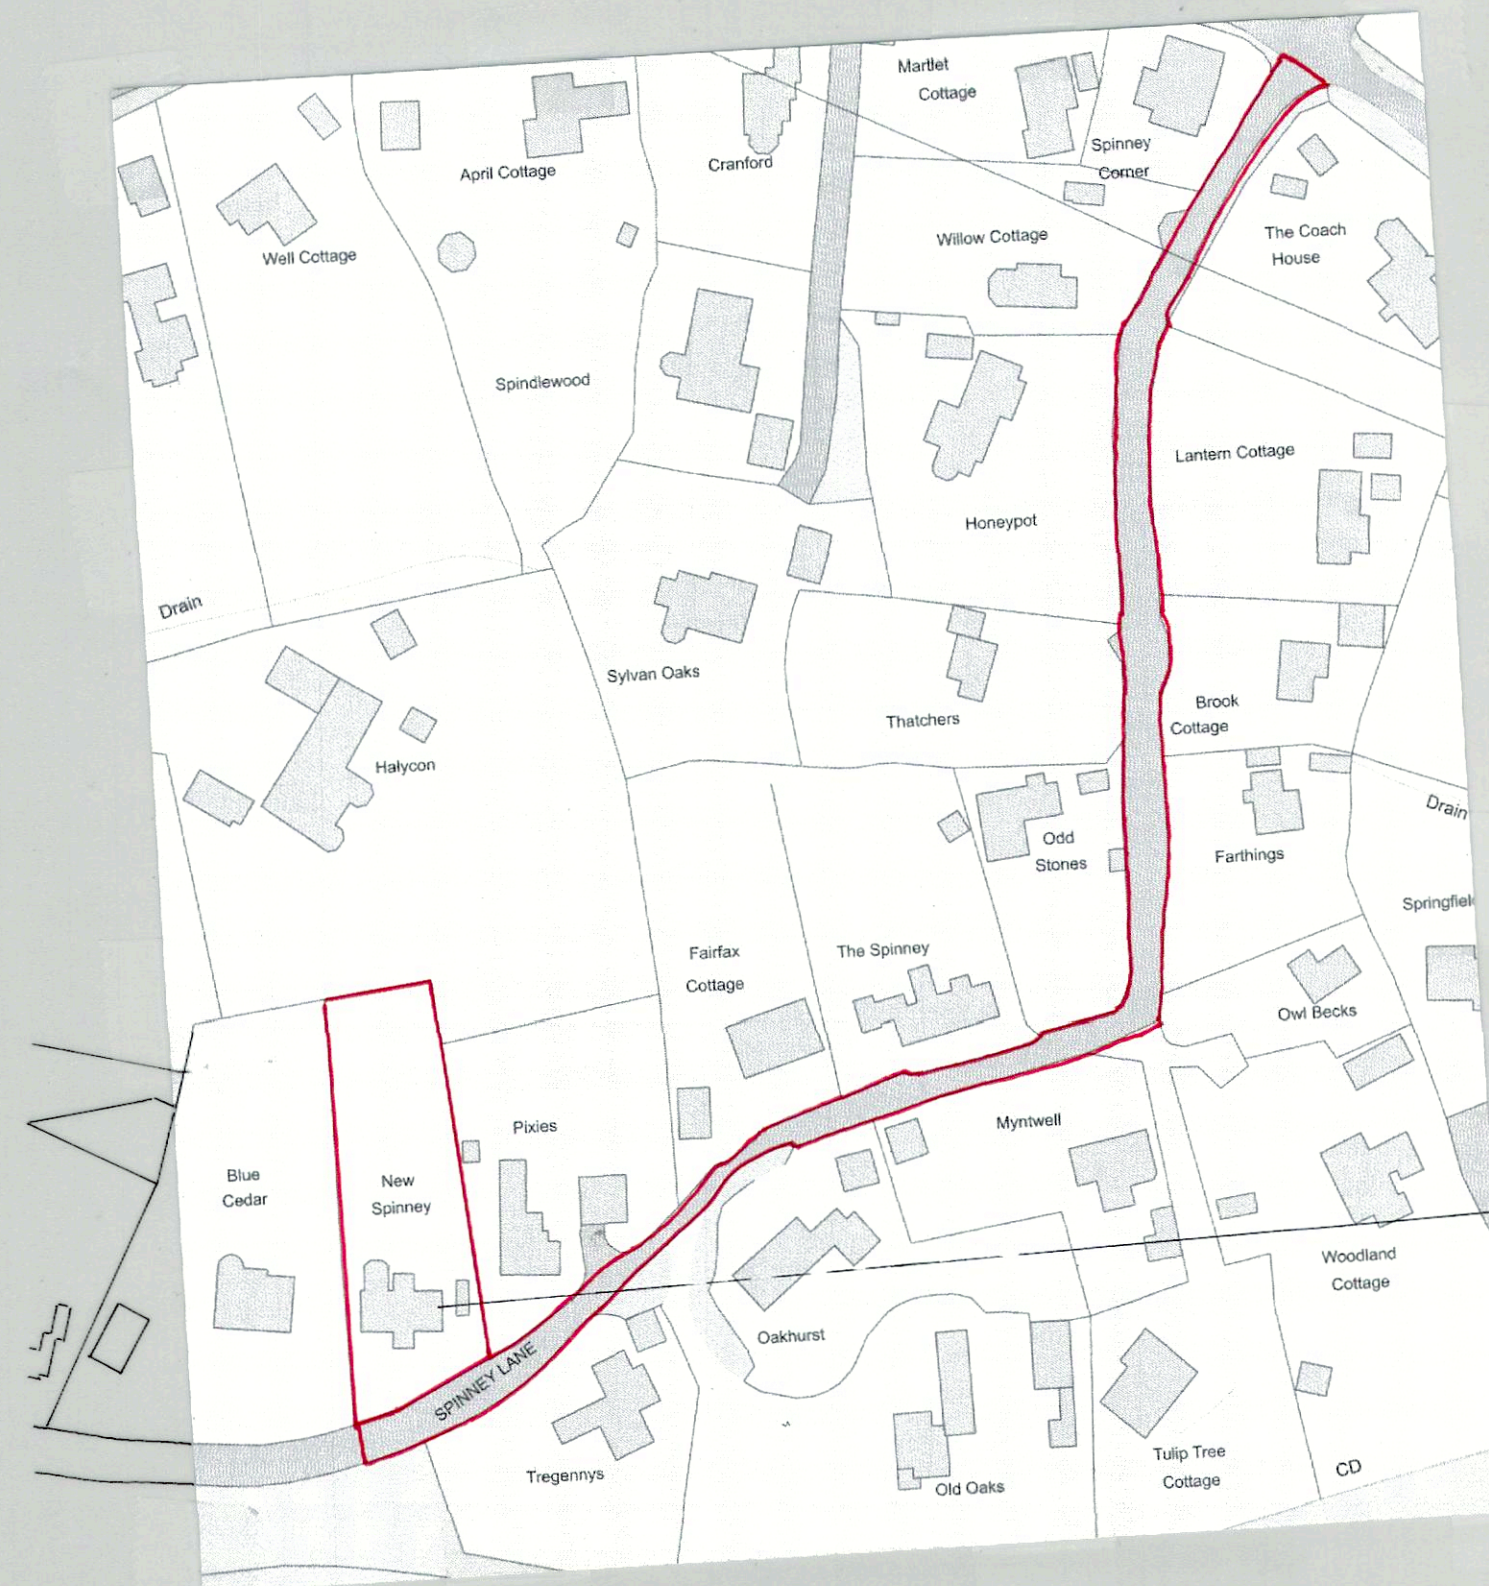

Proposed single storey rear extension

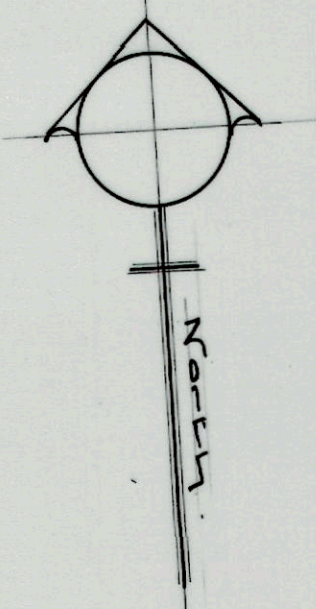


The site  
New Spinney  
Spinney Lane  
West Chiltington  
West Sussex.  
RH20 2NX.

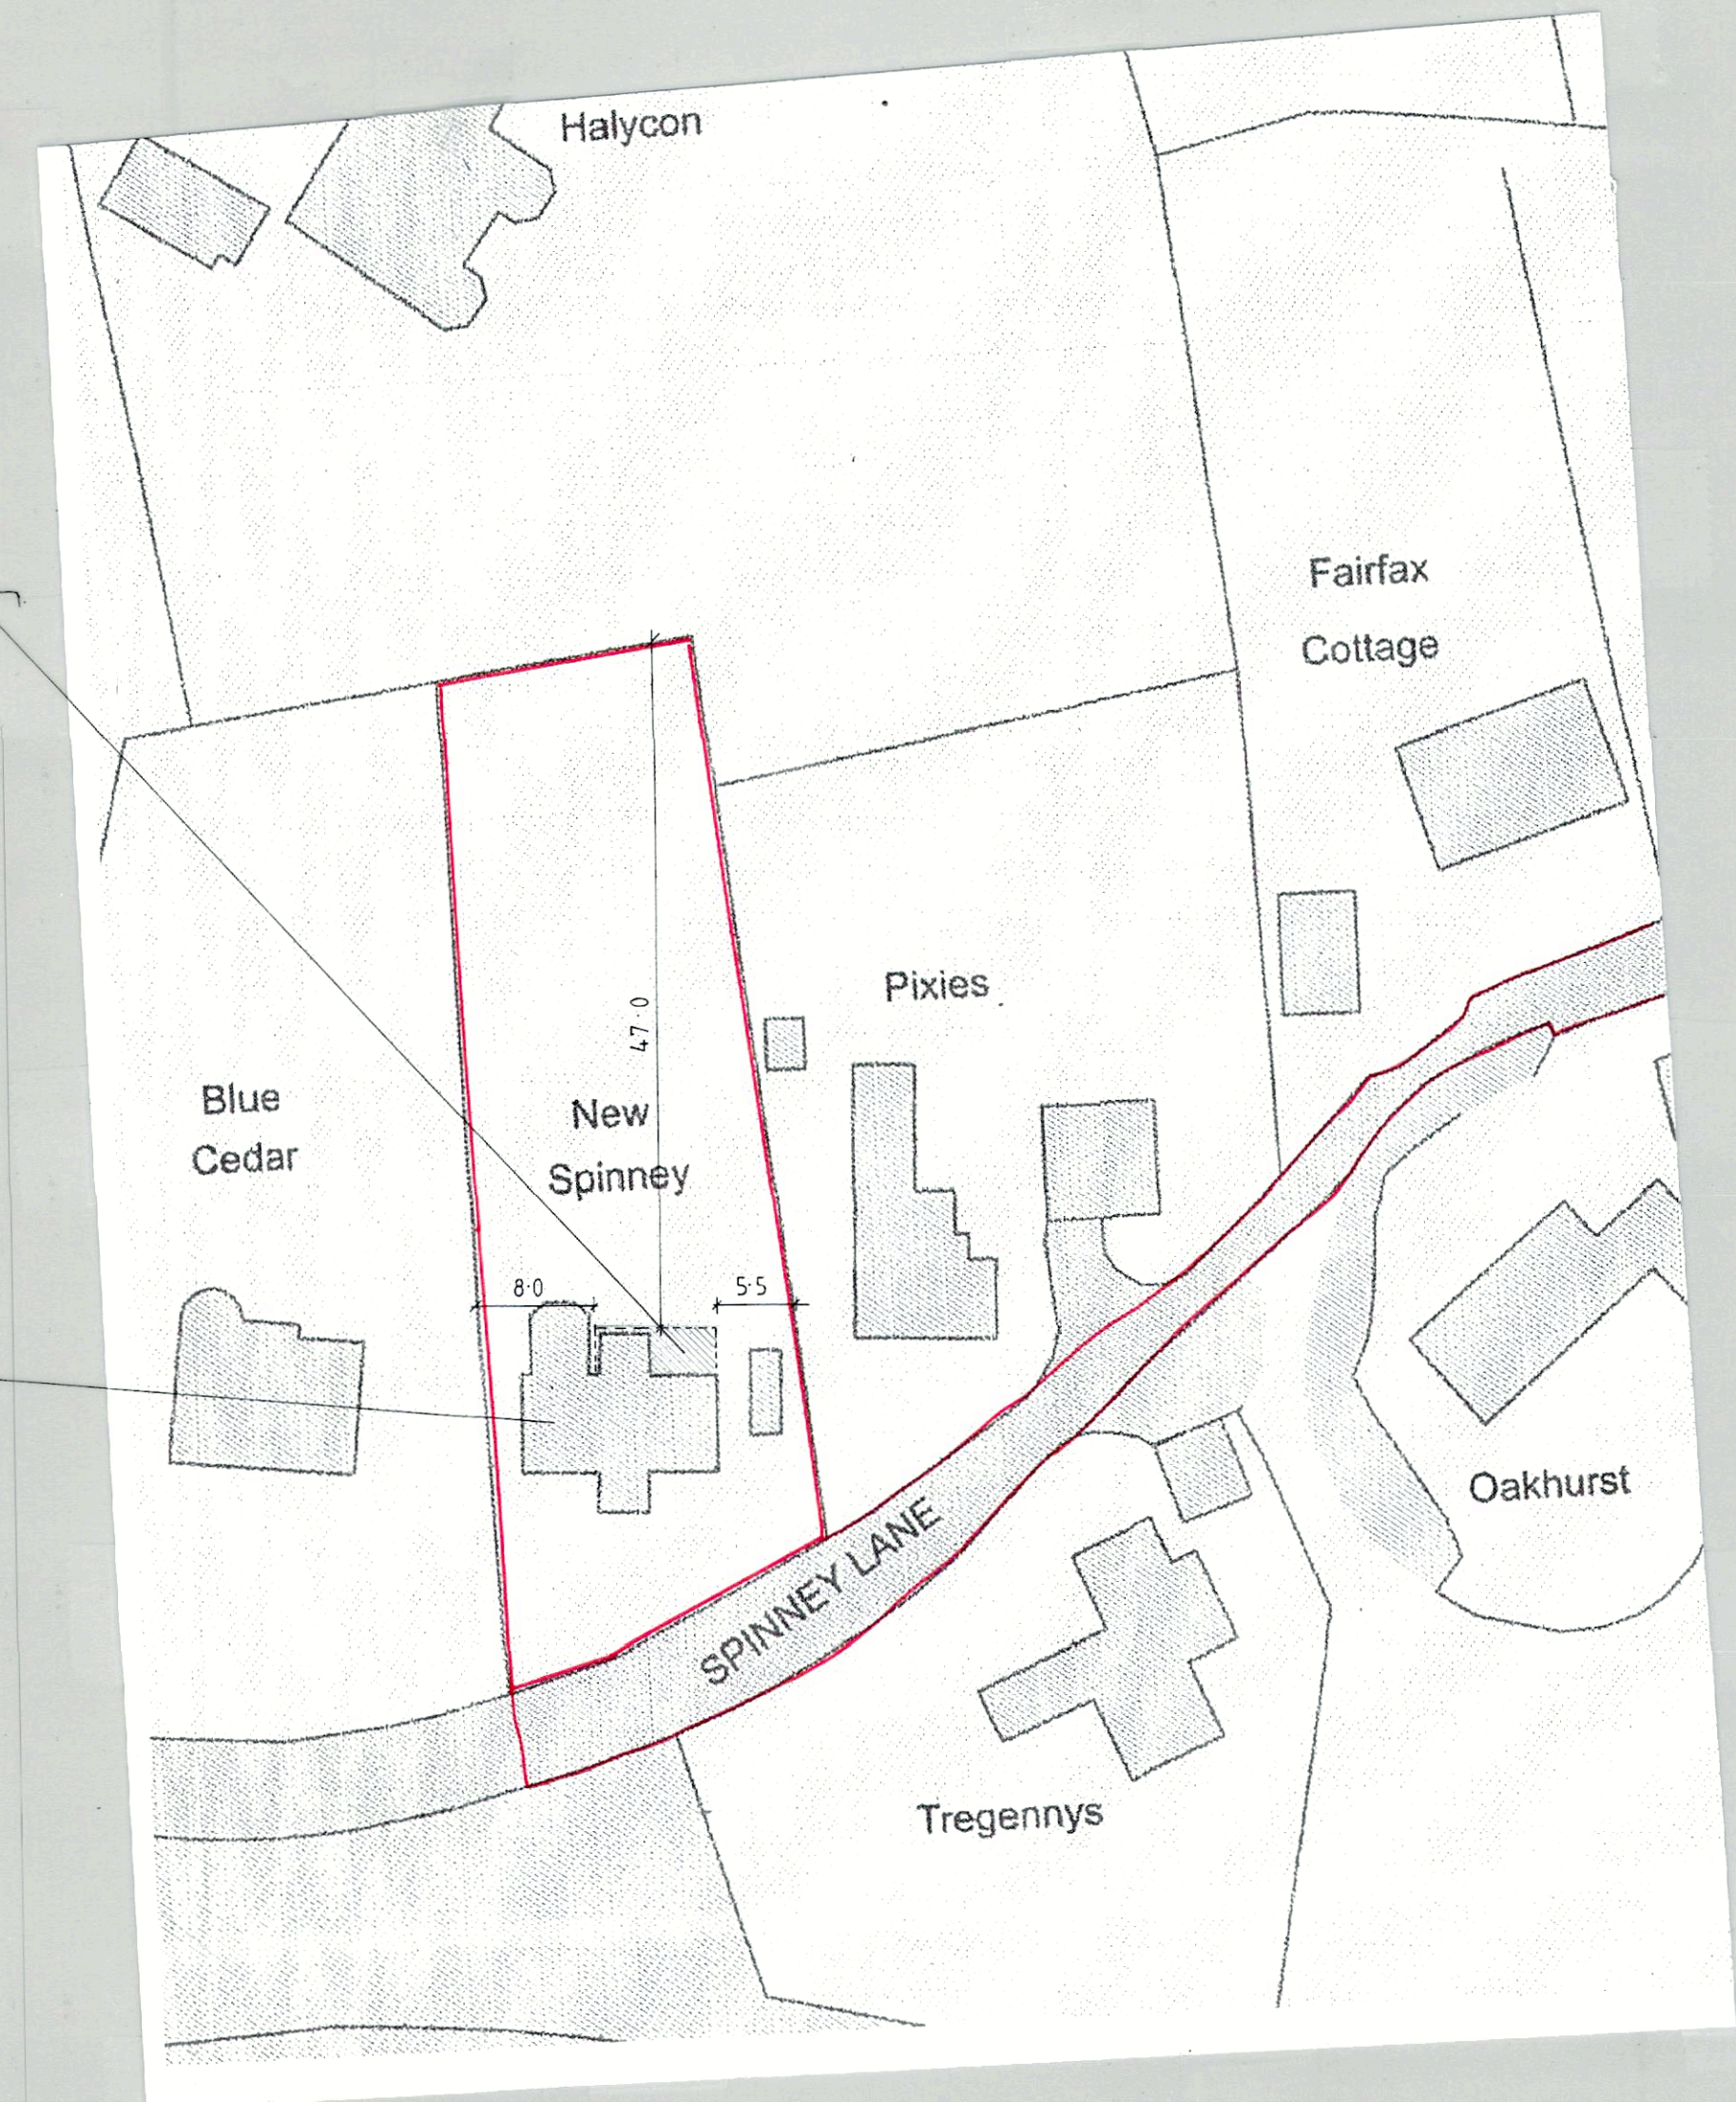


Block Plan  
Scale - 1:500

Location Plan  
Scale - 1:1250

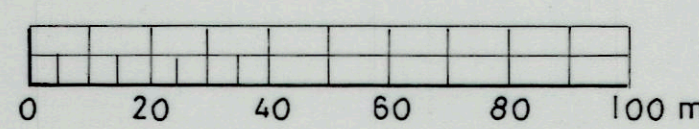

Scale - 1:1250

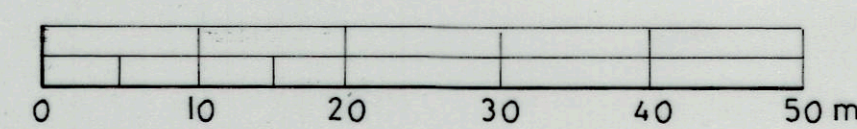

Scale - 1:500

|   |                           |           |
|---|---------------------------|-----------|
| <b>Proposed Single Storey Rear Extension at: - New Spinney, Spinney Lane, West Chiltington, West Sussex. RH20 2NX</b> |                           |           |
| Title:   | Location and Block Plans. |           |
| Client:   | Mrs Saheid                |           |
| Date:   | October 2025              | Drawn: ST |
| Scales:   | 1: 1250 & 1: 500 @ A2     |           |
| Drawing No:   | 2025/ 349/ 001            |           |