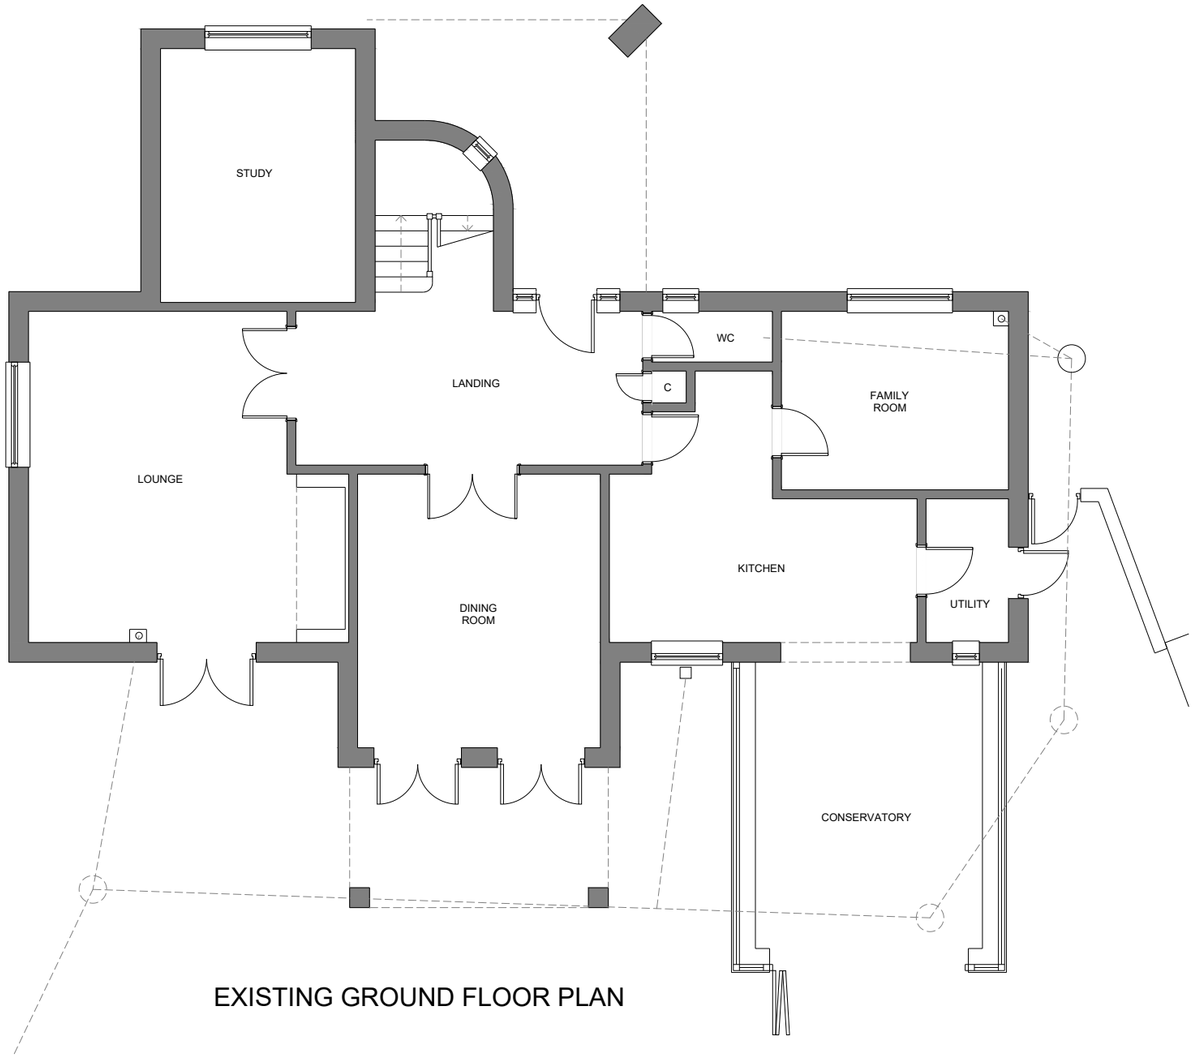

EXISTING GROUND FLOOR PLAN

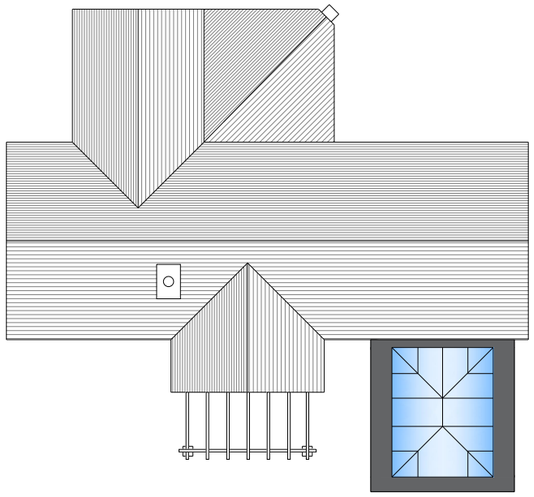

EXISTING ROOF PLAN
1:200

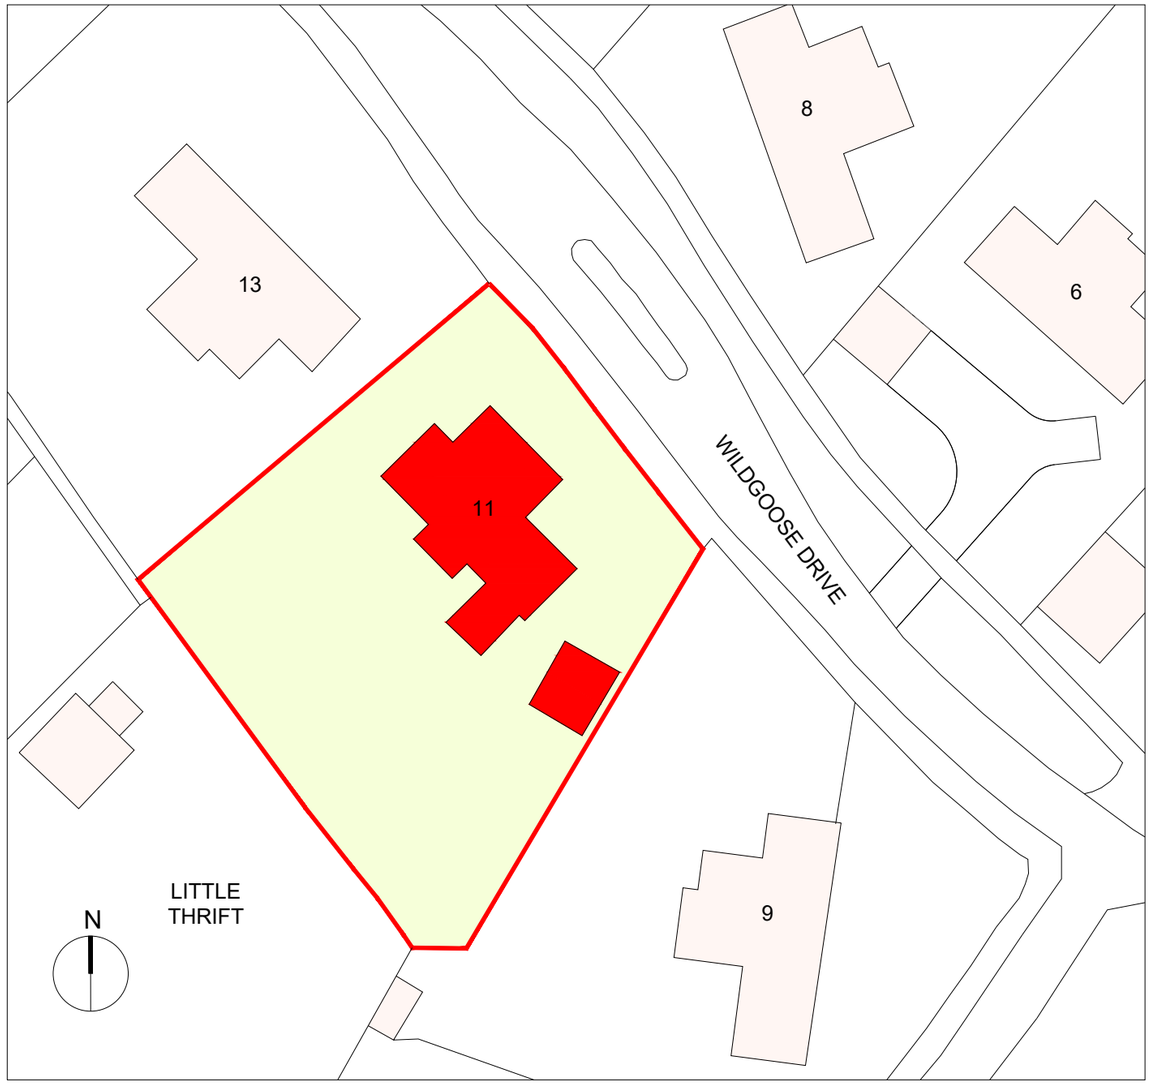

EXISTING BLOCK PLAN 1:500

0m 1m 2.5m 5m
Scale 1:100

0m 2m 5m 10m
Scale 1:200

0m 5m 12.5m 25m
Scale 1:500

mark alford design architecture
Heatherlands Bracken Lane Storrington West Sussex RH20 3HS
T: 01903 740033 E: office@markalforddesign.com

client: MR AND MRS KELLY
project title: 11 WILDGOOSE DRIVE, HORSHAM
PROPOSED REAR EXTENSION
drawing title: EXISTING PLANS

drawn by: MSA date: FEB '25 scale: 1:100 / 1:200 / 1:500 @ A3

issue status: FOR PLANNING APPROVAL

drawing number: **24540 / P100** revision:

This drawing may not be used or reproduced without written consent. Copyright reserved
No dimensions to be scaled from this drawing except for Planning purposes.