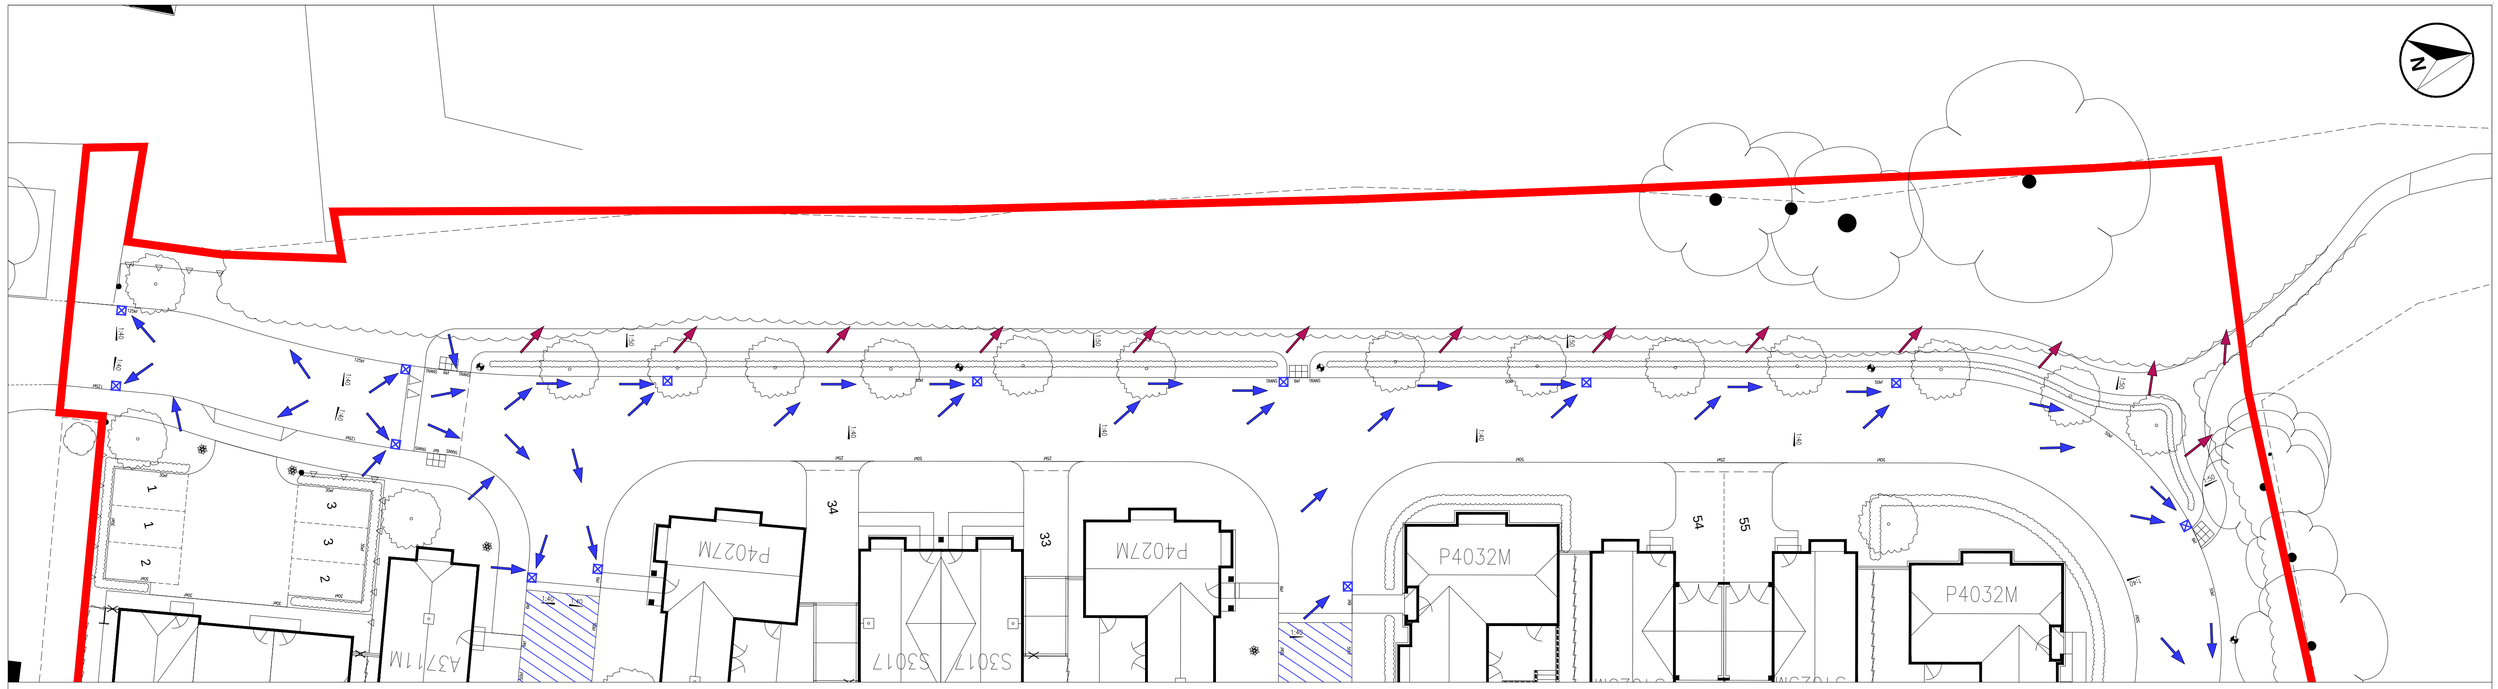

LEGEND:

- HIGHWAY GULLY CONNECTING TO SURFACE WATER DRAINAGE SYSTEM
- SURFACE WATER FLOW PATH (ARROW INDICATES DOWNHILL DIRECTION)
- NEGLIGIBLE SURFACE WATER RUN-OFF (SURFACE WATER WILL PARTIALLY PERMEATE INTO FOOTPATH AND LOW LEVELS OF RUN-OFF ABSORBED BY SURROUNDING VEGETATION)
- INDICATES PERMEABLE PAVING
- Okf — KERB FACE HEIGHT (mm)
- 1:40 — CARRIAGEWAY CROSSFALL/CAMBER GRADIENT

Rev	Description	Initial	Date
A	Minor Update to PRoW opposite Plot 32	JA	04/09/25

croudacehomes

©Croudace Homes Limited 2022

STORRINGTON

DOWNSVIEW AVENUE

PROW SURFACE WATER FLOW PATH SCHEMATIC

SCALE :	AS SHOWN @ A1
DATE :	AUGUST 2025
DRAWN :	JA
CHECKED :	-
DRG.No. :	168-SK-108 (02) A