(77 Tern Avenue, RH12 5AT) - Site Plan

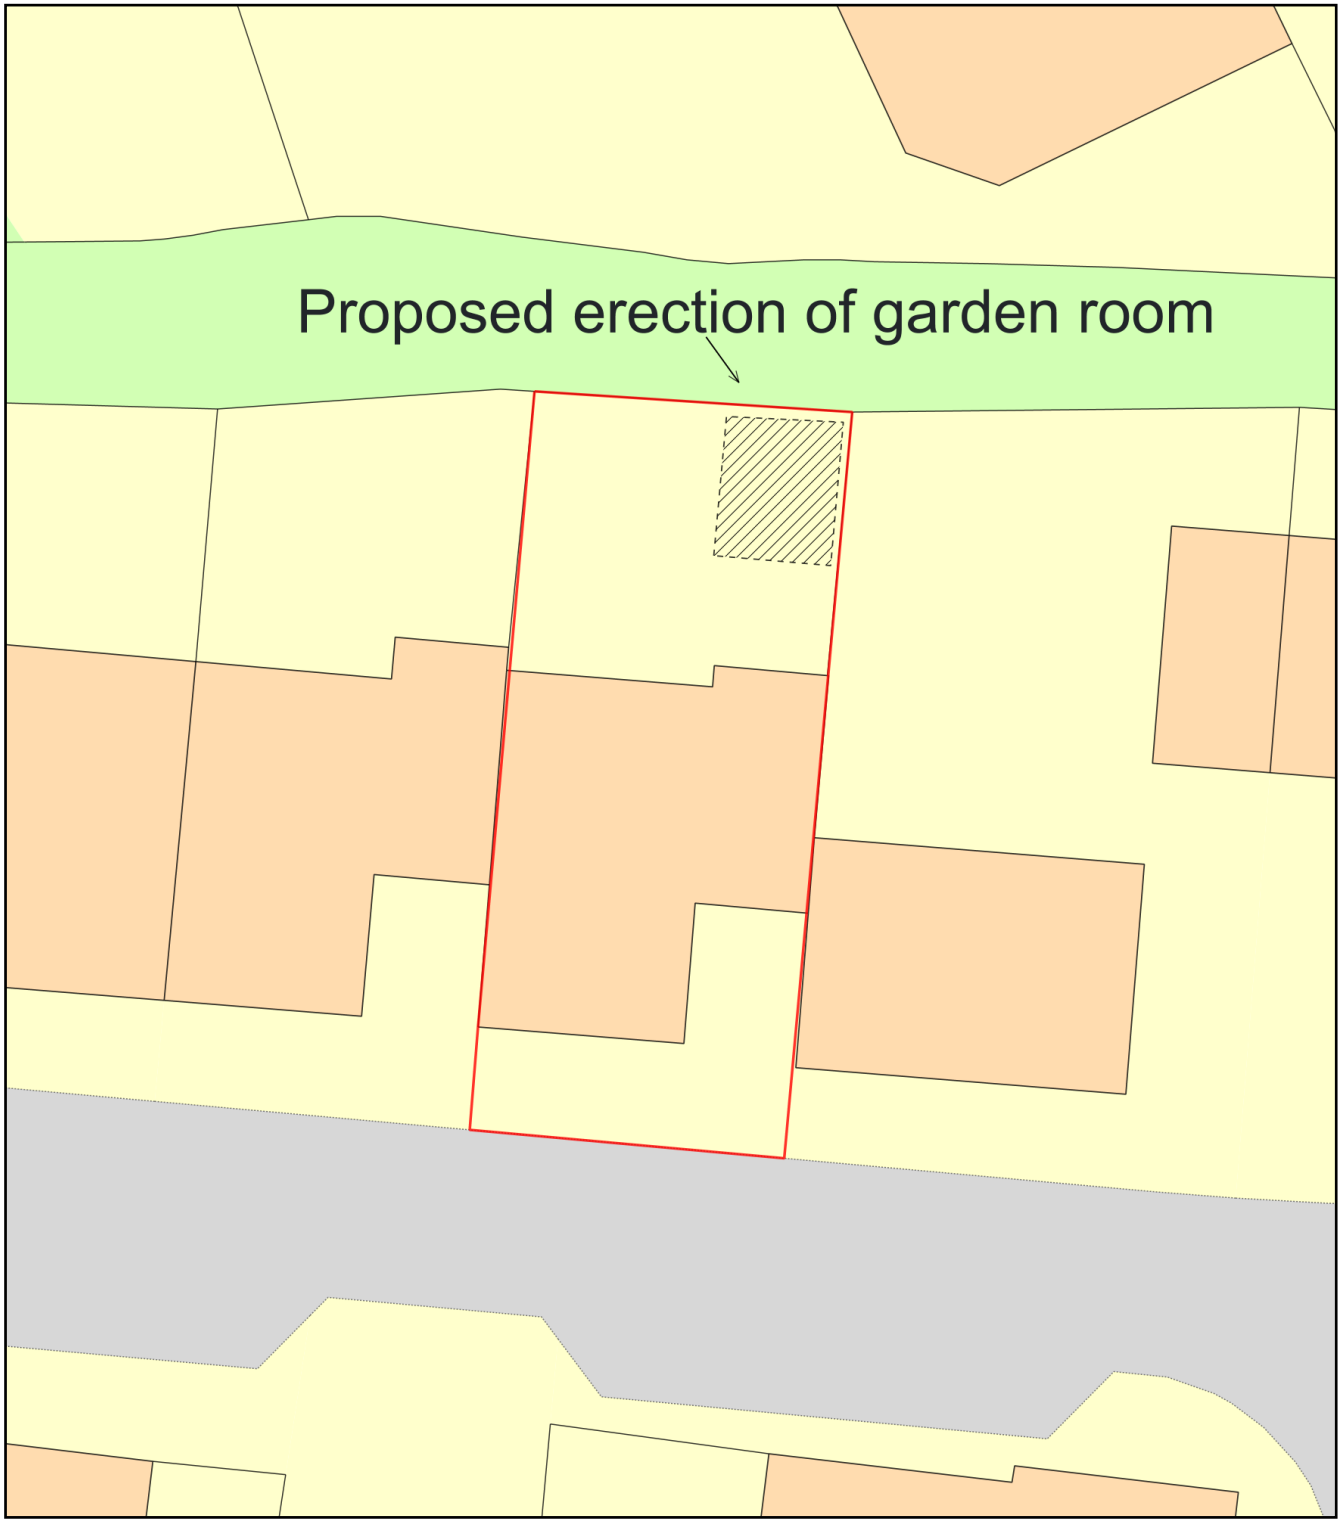

0 10
Metres

N

ReQuestaPlan

Plan Produced for: Mr & Mrs Luke & Grace Cross

Date Produced: 26 May 2025

Plan Reference Number: TQRQM25146092139638

Scale: 1:200 @ A4

© Crown copyright and database rights 2025 OS 100042766