


Downsview Nurseries, BN5 9YJ

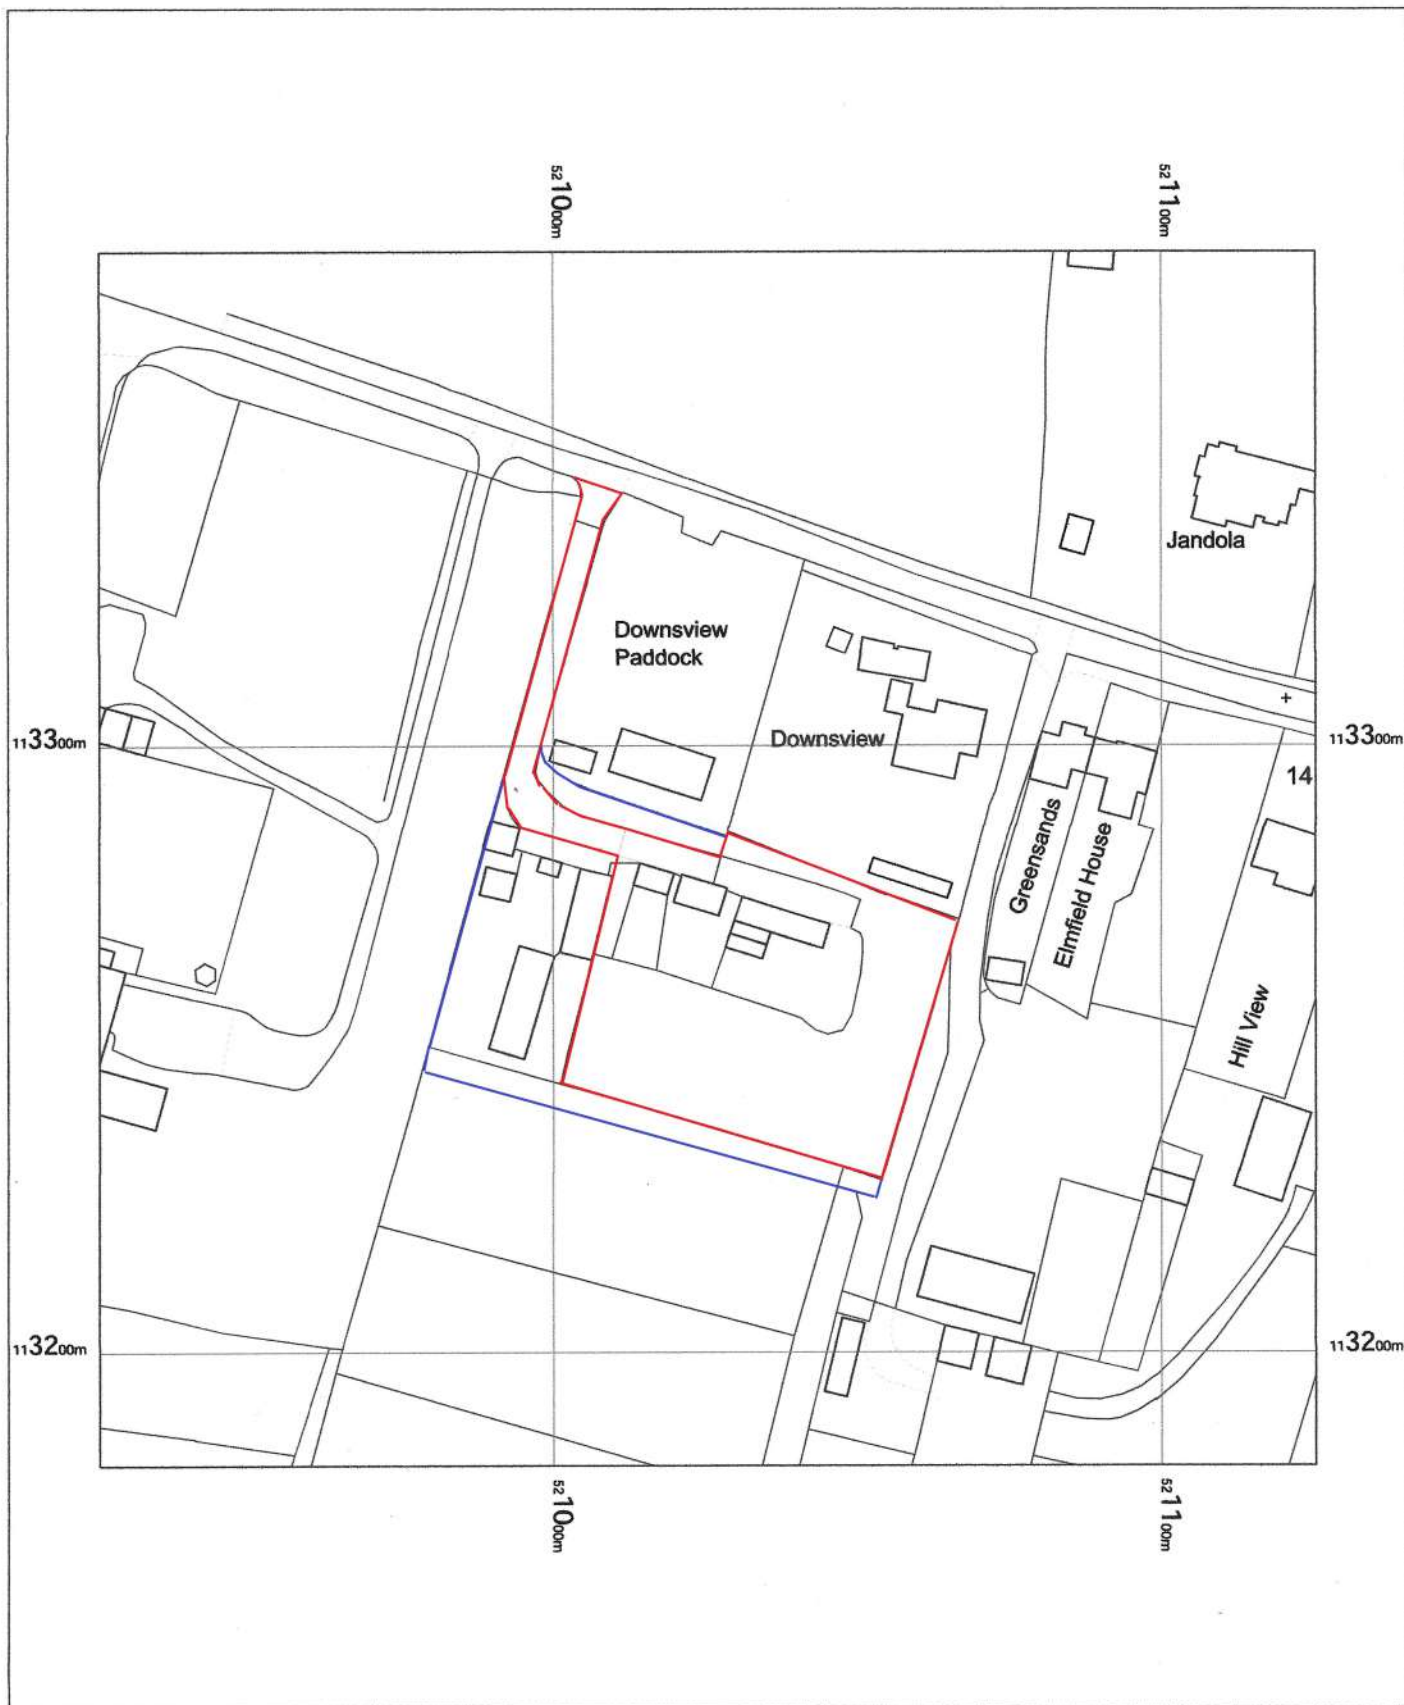

Downsview Nurseries
New Hall Lane,
Small Dole,
West Sussex
BN5 9YJ

OS MasterMap 1250/2500/10000 scale
Tuesday, March 24, 2026, ID: NMC-01269820
www.nationalmapcentre.co.uk

1:1250 scale print at A4, Centre: 521025 E, 113281 N

©Crown Copyright Ordnance Survey. Licence no.
AC0000814278



NATIONAL
MAP CENTRE