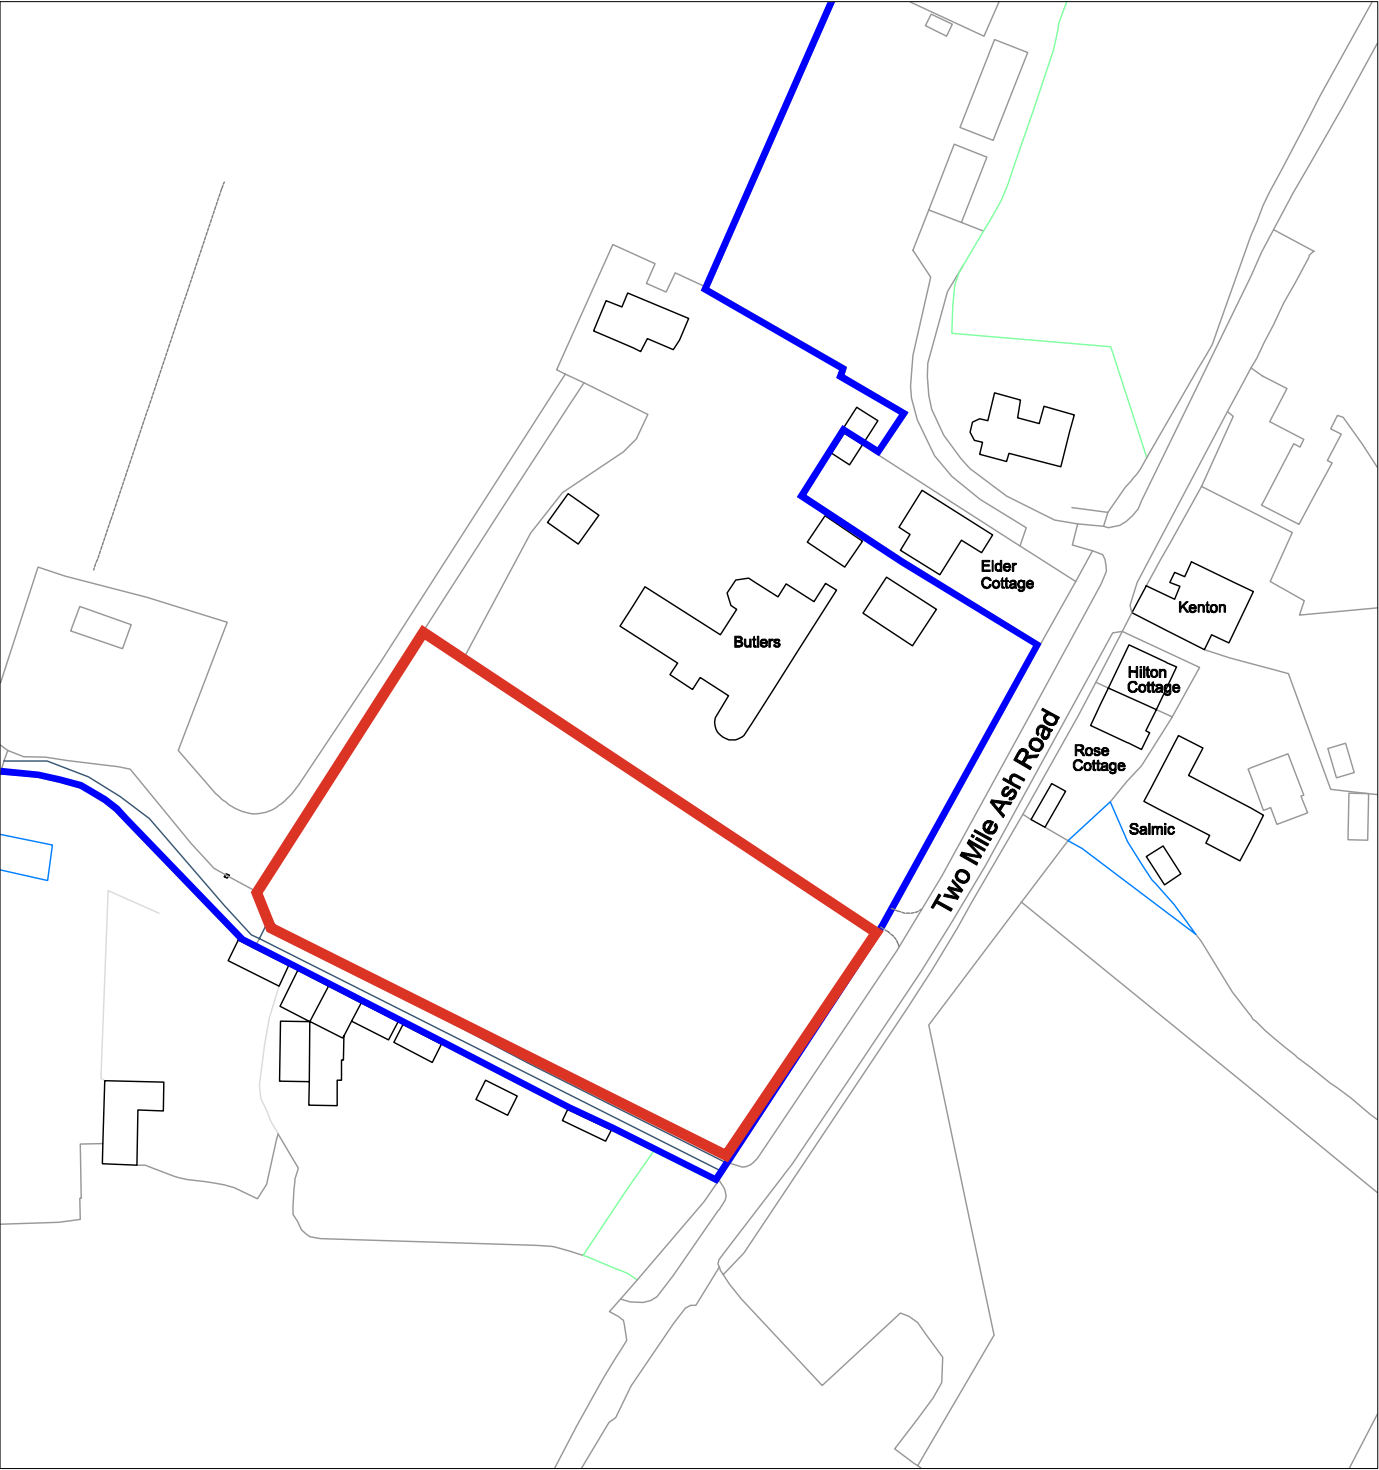
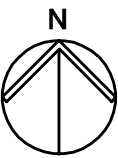


job	Butlers, Two Mile Ash Road, Horsham, West Sussex RH13 0AQ	scale(s)	1:50	job no.	dwg no. LOC1		
			1:100				
dwg	3NO DWELLINGS		1:200	drawing size A4	date 24 Aug 2023	rev A	
			1:500				
			1:1250				